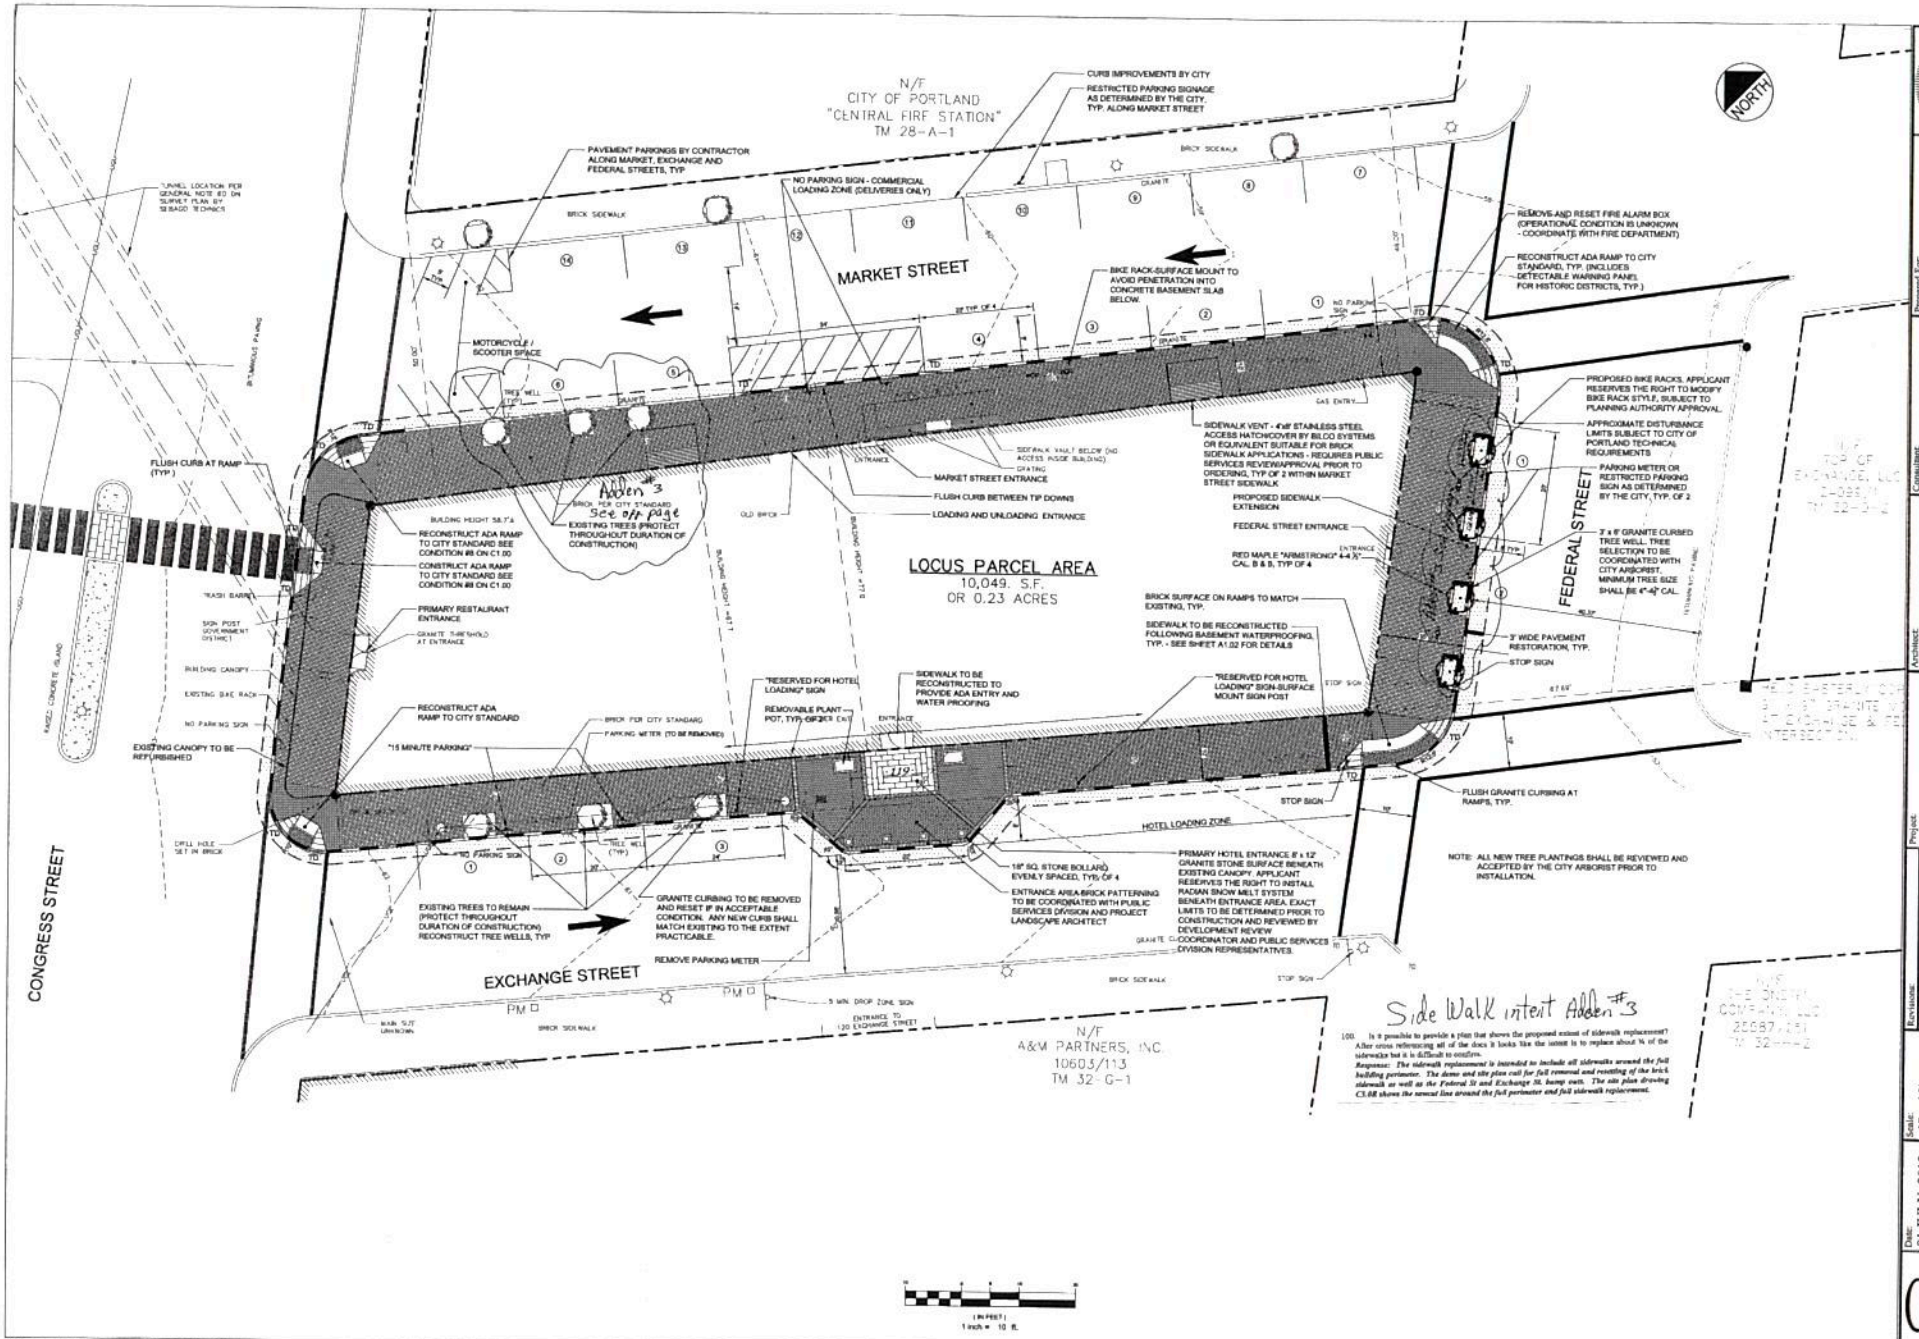

Prepared For:
119 Development, LLC
P.O. Box 7468
Portland, ME 04112

Consultant:
ENGINEERS
FST
Since 1974
FAY, SPOFFORD & THORNDIKE, INC.
778 MAIN ST., SUITE 8, BOSTON PORTLAND, ME 04104

Architect:
ARCHETYPE architects
48 Union Wharf Portland, Maine 04101
(207) 772-6022 Fax (207) 772-4056

Project:
Press Hotel
119 Exchange St.
Portland, ME 04101

Revisions:
04/14/13 Issued for 60% Design Review and Pricing
05/17/13 Submitted to TAC for Review
06/20/13 Resubmitted to TAC & I Committee
07/15/13 Submitted to TAC & I Committee
07/31/13 Planning Bd. Workshop
08/21/13 Planning Bd. Submission
12/6/13 Final Site Submission
12/20/13 Submitted Sidewalk Layout for Review
1/8/2014 Submitted Site Plan Application

Date: 01 JULY, 2013
Scale: 1" = 10'

SITE IMPROVEMENTS PLAN

C3.0R