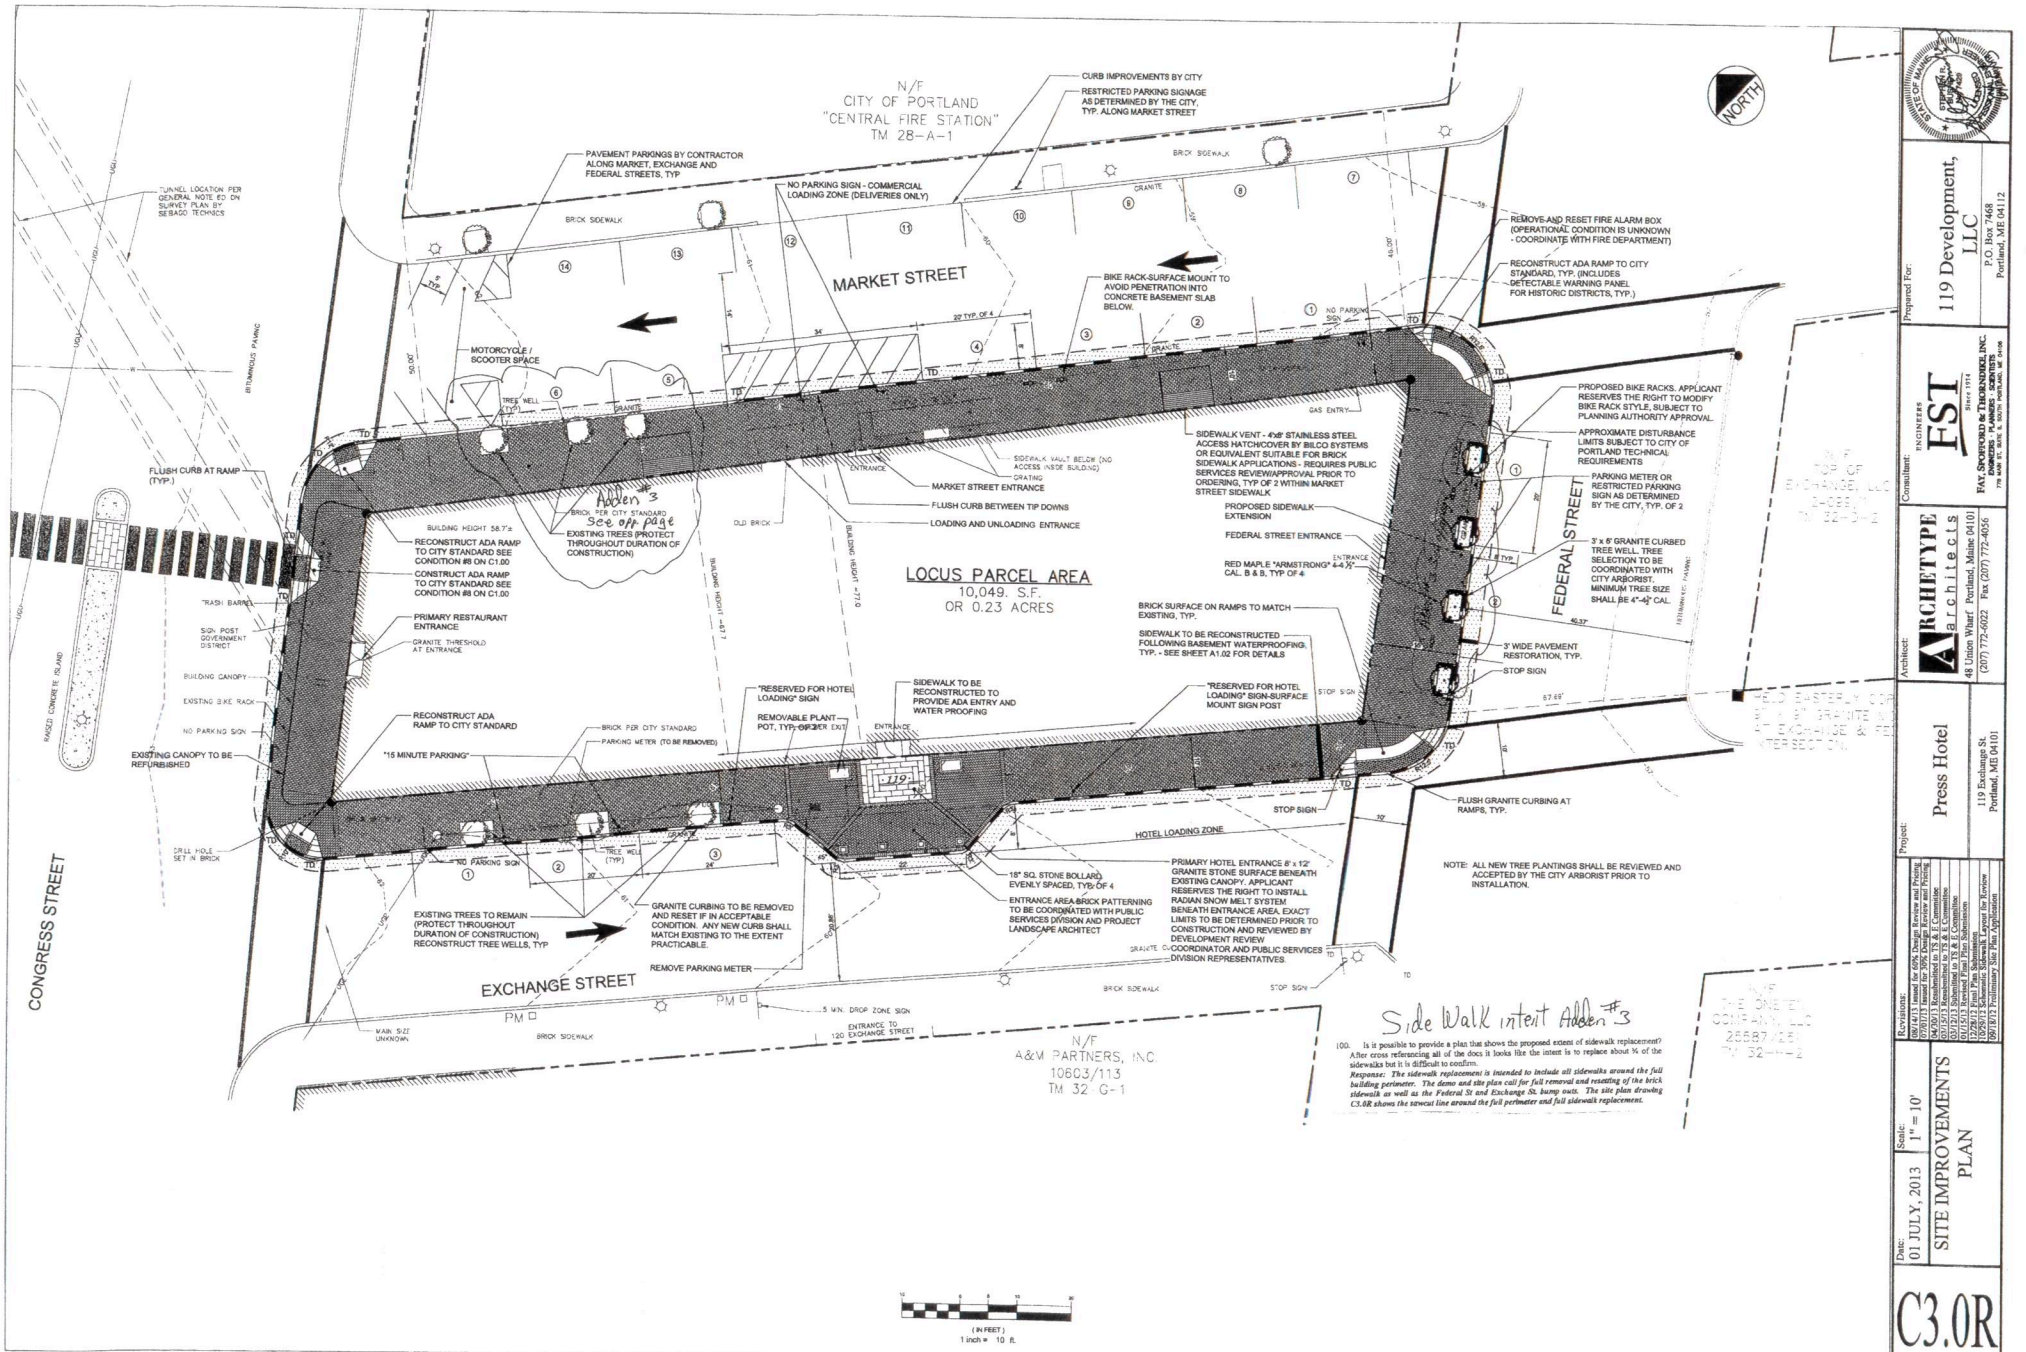

Prepared For:
119 Development, LLC
P.O. Box 7468
Portland, ME 04112

Consultant:
ENGINEERS
FST
Since 1954
FAY, SPOFFORD & THORNDIKE, INC.
778 MAIN ST., SUITE 8, BOSTON PORTLAND, ME 04106

Architect:
ARCHITYPE
architects
48 Union Wharf Portland, Maine 04101
(207) 772-6022 Fax (207) 772-4056

Project:
Press Hotel
119 Exchange St.
Portland, ME 04101

Revisions:
09/14/13 Issued for 60% Design Review and Pricing
10/01/13 Issued for 30% Design Review and Pricing
10/15/13 Resubmitted to HDC Committee
01/15/13 Resubmitted to HDC Committee
02/12/13 Submitted to HDC Committee
12/28/12 Final Plan Set Prior to Planning Submission
12/28/12 Final Plan Set Prior to Planning Submission
10/29/12 Schematic Sidewalk Layout for Review
09/18/12 Preliminary Site Plan Application

Date: 01 JULY, 2013
Scale: 1" = 10'
SITE IMPROVEMENTS PLAN
C3.0R

R:\2143.01-Press Herald Building Conversion\Cad\Permit Set\dwg\2143-SITE LAYOUT-EX (Libby Site..jpg 1/9/2013 4:45 PM