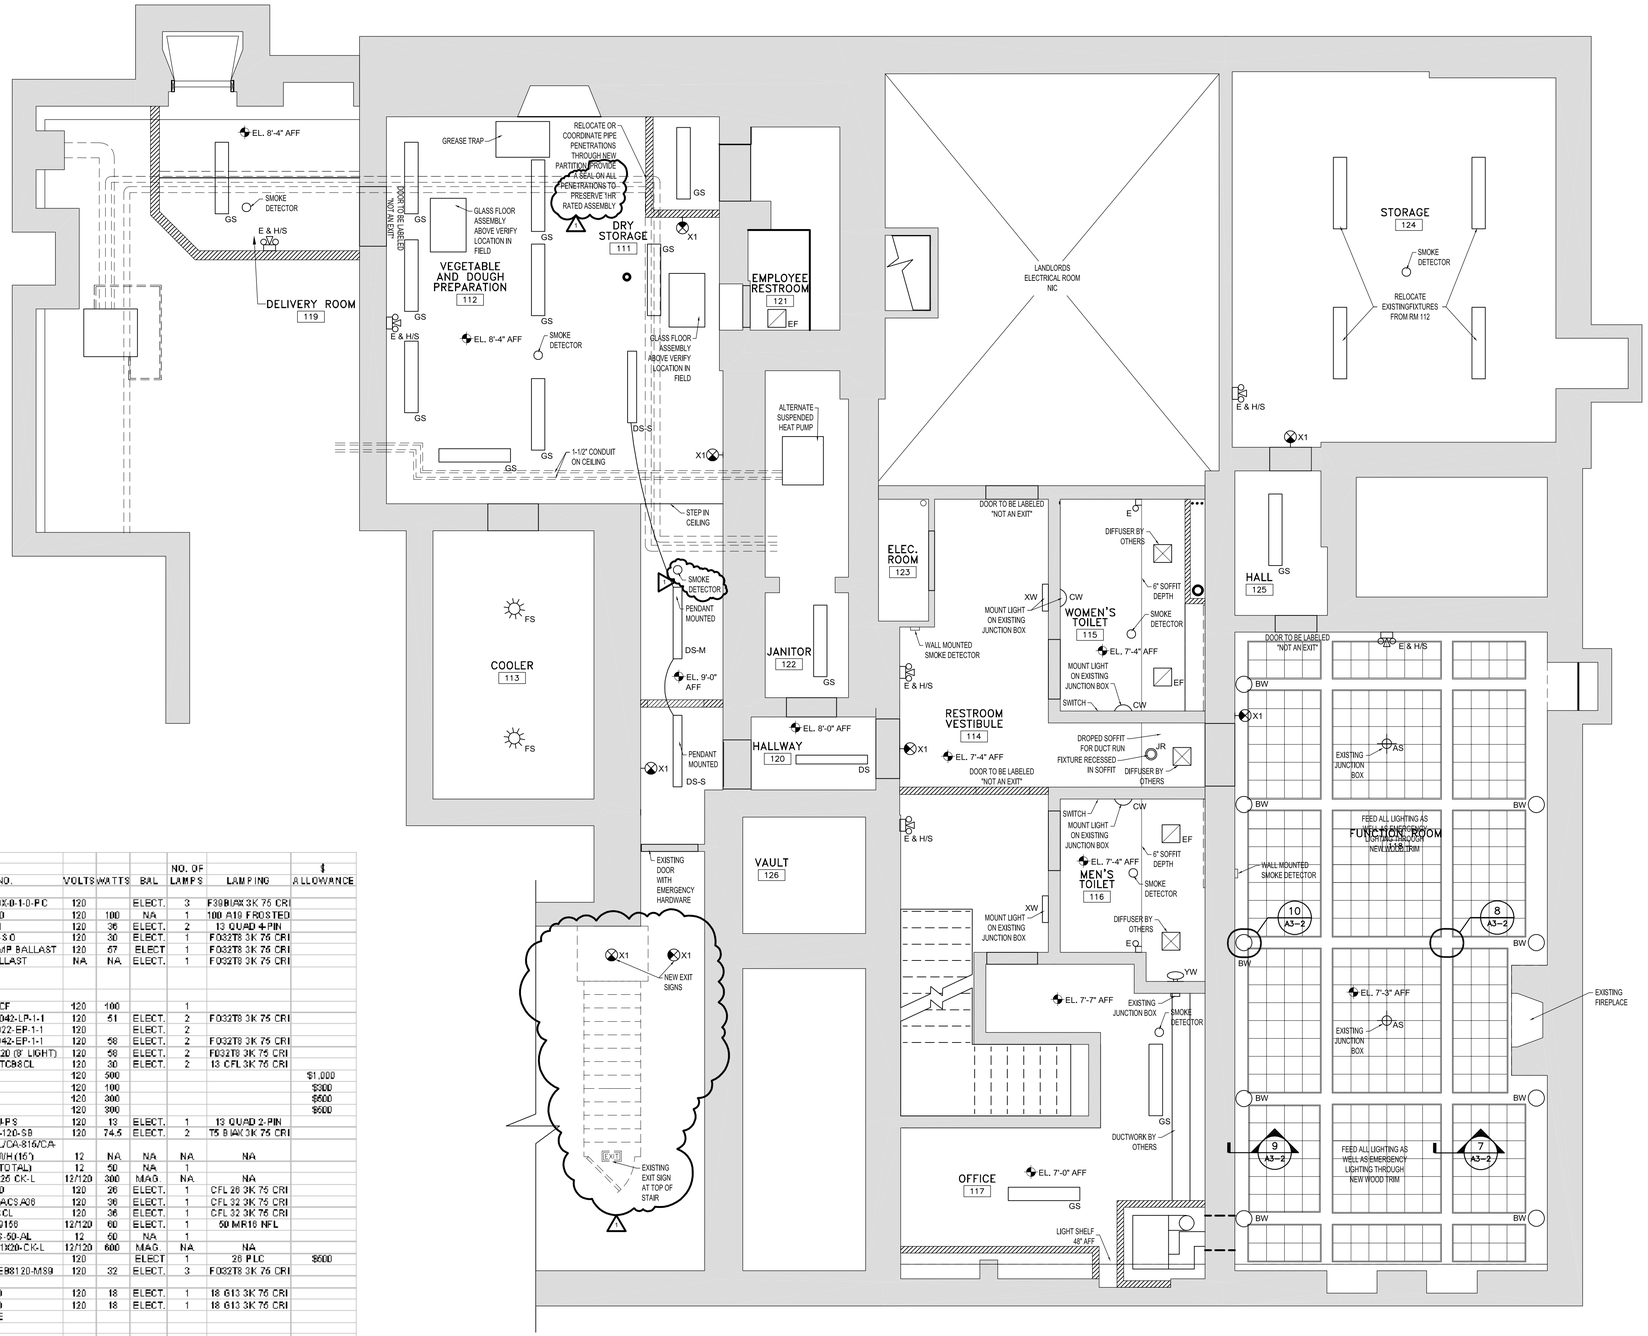

TYPE		FLOOR	MOUNTING	MANUFACTURER	CATALOG NO.	VOLTS	WATTS	BAL	NO. OF LAMPS	LAMPING	$ ALLOWANCE
AS	ROOM	LOWER	SURFACE	DAVIS/MULLER	C22104-2-8-0-(2)-2883-0-1-0-PC	120		ELECT.	3	F38/841/ 3K 75 CRI	
BW	GENERAL	LOWER	WALL	PRISMA	072937-120	120	100	NA	1	100 A19 FROSTED	
CW	OVER MIRROR	LOWER	WALL	LIGHTOLIER	4080DU-HI	120	36	ELECT.	2	13 QUAD 4-PIN	
DS	GENERAL	LOWER	SURFACE	LIGHTOLIER	KDL-140-120-S-O	120	30	ELECT.	1	FO32T8 3K 75 CRI	
DS-M	GENERAL	LOWER	SURFACE	LIGHTOLIER	KDL-140-120-S-O-2 LAMP BALLAST	120	67	ELECT	1	FO32T8 3K 75 CRI	
DS-S	GENERAL	LOWER	SURFACE	LIGHTOLIER	KDL-140-NO-BALLAST	NA	NA	ELECT.	1	FO32T8 3K 75 CRI	
E	EMERGENCY	BOTH	SURFACE								
EF	EXHAUST FAN	BOTH	RECESS								
FS	IN COOLER	LOWER	SURFACE	TBD	JELLY JAR CF	120	100		1		
GS	WORK LIGHT	LOWER	SURFACE	HOLOPHANE	HW-S-M-4-D-S-H71-042-LP-1-1	120	51	ELECT.	2	FO32T8 3K 75 CRI	
HW-2	GENERAL	MAIN	WALL	HOLOPHANE	WA-S-N2-K-S-ACL-022-EP-1-1	120		ELECT.	2		
HW-4	GENERAL	MAIN	WALL	HOLOPHANE	WA-S-N4-K-S-ACL-042-EP-1-1	120	58	ELECT.	2	FO32T8 3K 75 CRI	
IW	WALL	MAIN	WALL	LAM	GC-A-1-T8-48-SGW-120 (8' LIGHT)	120	58	ELECT.	2	FO32T8 3K 75 CRI	
JR	GENERAL	LOWER	RECESS	PRESCOLITE	CFRCB813EB-WTCB8CL	120	30	ELECT.	2	13 CFL 3K 75 CRI	
KP	CHANDELIER	MAIN	PENDANT			120	500				$1,000
LW	WALL SCONCE	MAIN	PENDANT	ILLUMINATING EXPERIENCE		120	100				$300
MP	CHANDELIER	MAIN	PENDANT			120	300				$600
NP	CHANDELIER	MAIN	PENDANT			120	300				$600
OW	STAIR	MAIN	WALL	DAC	d1012-1F2-CUPS	120	13	ELECT.	1	13 QUAD 2-PIN	
PR	GENERAL	MAIN	RECESS	LIGHTOLIER	EXS2GFSWA2U4-120-SB	120	74.5	ELECT.	2	T5 B/AV/ 3K 75 CRI	
QP	ACCENT	MAIN	CABLE	TRANSLITE	CA-606 (72")CA-306 AL/CA-816/CA-507-AL/CA-502-WH(16')	12	NA	NA	NA	NA	
QP-HEAD		MAIN	CABLE	TRANSLITE	CA-4-127-AL (6 TOTAL)	12	50	NA	1		
QP-TRA-1		MAIN	TRANS.	Q-TRAN	QX-300MV-12-1 X 35 CK-L	12/120	300	MAG.	NA	NA	
RS	GENERAL	MAIN	SURFACE	MELTEMI	M10052-120	120	26	ELECT.	1	CFL 26 3K 75 CRI	
SP	GENERAL	MAIN	PENDANT	LIGHTOLIER	CS8132V-UCCL-FACSA06	120	36	ELECT.	1	CFL 32 3K 75 CRI	
SS	GENERAL	MAIN	SURFACE	LIGHTOLIER	CS8132V-UCCL	120	36	ELECT.	1	CFL 32 3K 75 CRI	
TR	ACCENT	MAIN	RECESS	USA ILLUMINATION	60IC-1057-10-9150	12/120	60	ELECT.	1	50 MR16 NFL	
US	UPLIGHT	MAIN	ON STEM UP	TRANSLITE	MP-59-FH48"-S-S-50-AL	12	50	NA	1		
US-TRA-1		MAIN	TRANS.	Q-TRAN	QX-600MV-12-1X25-1X20-CK-L	12/120	600	MAG.	NA	NA	
VW	EXTERIOR	MAIN	WALL			120		ELECT	1	26 PLC	$600
WR	WORK LIGHT	MAIN	RECESS	COLUMBIA	4PS-24-332G-FSA12-EB8120-MS9	120	32	ELECT.	3	FO32T8 3K 75 CRI	
XT	EXITS	BOTH	WALL/SURFACE								
XW	GENERAL	LOWER	WALL	MELTEMI	M6164-120	120	18	ELECT.	1	18 G13 3K 75 CRI	
YW	GENERAL	LOWER	WALL	MELTEMI	M6184-120	120	18	ELECT.	1	18 G13 3K 75 CRI	
Z	EXISTING EXTERIOR RECESSED FIXTURE ON EXCHANGE STREET ENTRY, REPLACE										
	SMOKE DETECTOR										

Note:
- Electrical load allowances are shown in bold
- EC to specify any utility fixtures required for closets, halls, corridors not specified herein.
- Include $ allowance as part of estimate for undesignated fixtures
- Coordinate all life safety fixture locations with electrical plans
- All emergency lighting, exit lighting, and smoke detector cabinets to be painted to match adjacent walls in public areas.

1 / A1-3 LOWER LEVEL: REFLECTED CEILING PLAN
1/4"=1'-0"

REGISTERED ARCHITECT
T. SCOTT TEAS
No. 802
STATE OF MAINE

© 2002 TFH ARCHITECTS

O'Naturals

83 EXCHANGE STREET
Portland, Maine

TFH ARCHITECTS
100 COMMERCIAL STREET
PORTLAND MAINE 04101
TELEPHONE 207 775 6141
ARCHITECTURE PLANNING

CONSULTANTS:

N
PLAN NORTH

REVISIONS:
△ GENERAL REVISIONS 12/16/02

DATE: December 6, 2002
PROJECT No. 0224
DRAWN BY: CSC, RJS
CHECKED BY:
SCALE: 1/4"=1'-0"

SHEET TITLE:
Reflected Ceiling Plan: Lower Level

A1-3