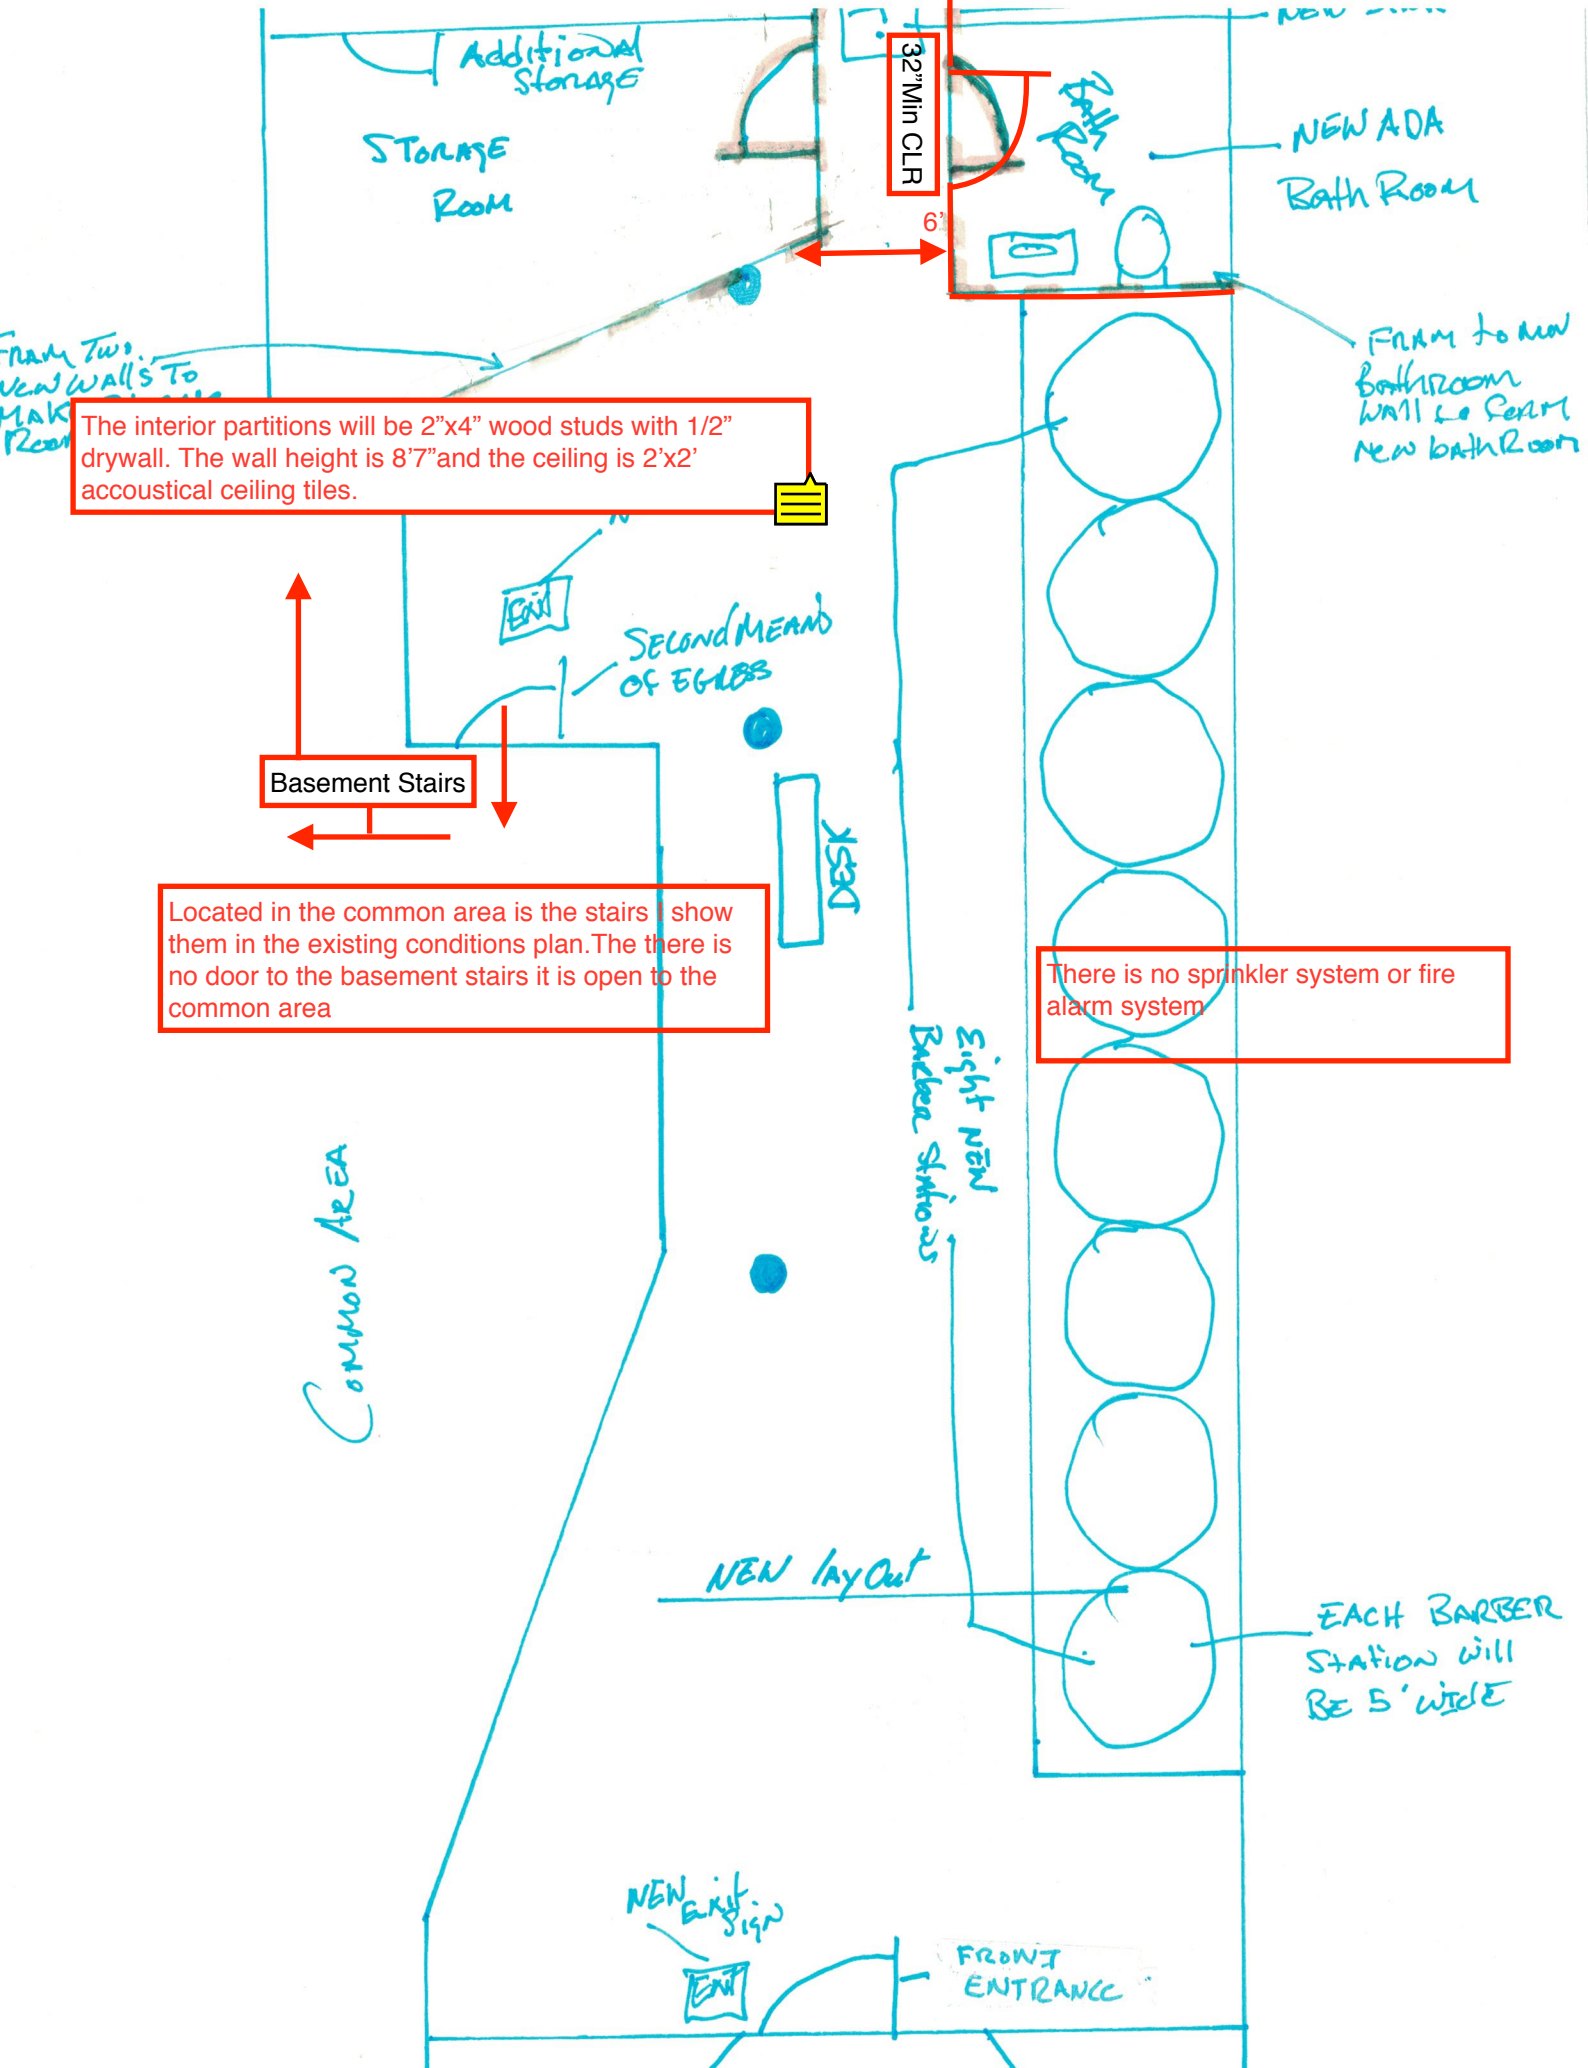
Additional Storage
Storage Room
32"Min CLR
Bath Room
NEW ADA Bath Room
6'
Frame Two New Walls To Make
Frame to new Bathroom Wall to form New bathRoom
The interior partitions will be 2"x4" wood studs with 1/2" drywall. The wall height is 8'7"and the ceiling is 2'x2' accoustical ceiling tiles.
Exit
Second Means of Egress
Basement Stairs
Desk
Located in the common area is the stairs I show them in the existing conditions plan.The there is no door to the basement stairs it is open to the common area
There is no sprinkler system or fire alarm system
Eight New Barber Stations
Common Area
New layout
Each Barber Station will Be 5' wide
New Exit sign
Exit
Front Entrance