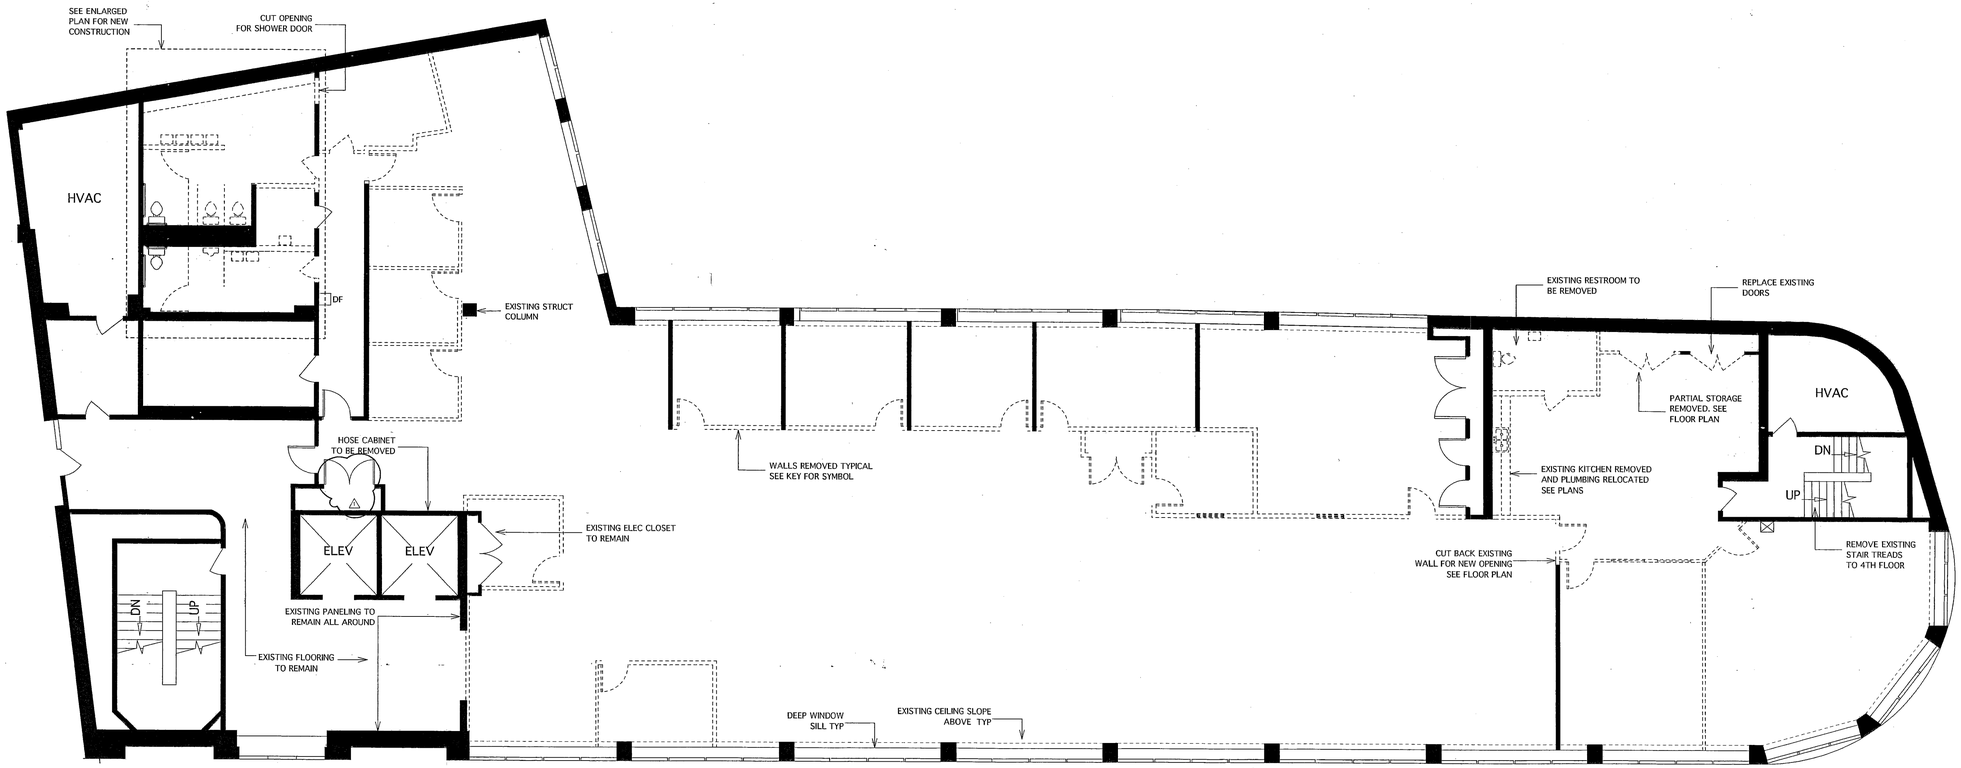

KEPWARE
400 Congress

1 / D-100 3rd FLOOR DEMO PLAN
Scale: 1/8" = 1'-0"

REVISON: 7/23/10
REVISON: 8/10/10

0' 4' 8' 16'

existing construction to remain

existing construction to be removed including fixtures where shown

existing doors to be removed

existing doors to remain

Note: All walls to be removed are non load bearing.