2 PARTI-WALL ELEVATION
1/4" = 1'-0"

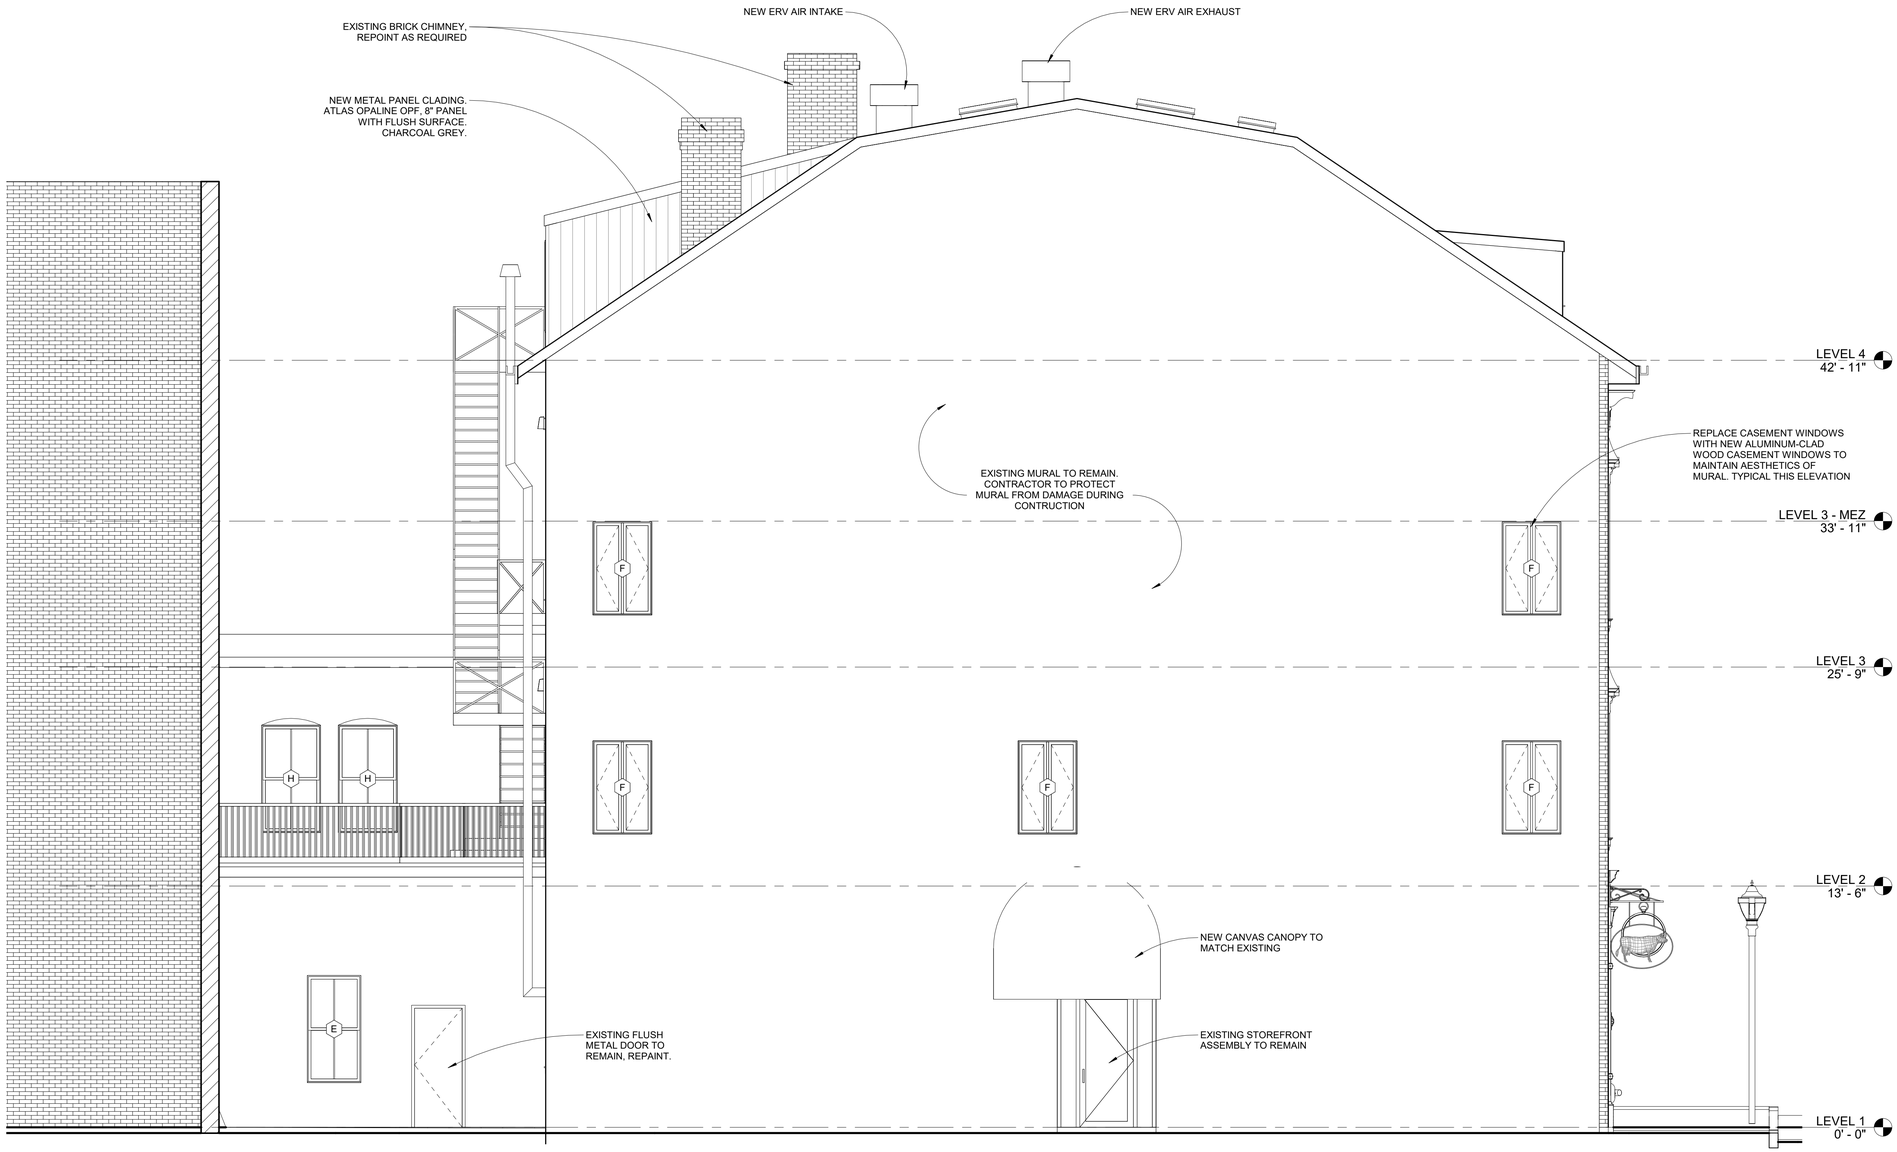

1 TOMMY'S PARK ELEVATION
1/4" = 1'-0"

LICENSED ARCHITECT
CHRISTOPHER M. BRILEY
No. 2788
STATE OF MAINE

80 EXCHANGE STREET

PORTLAND, MAINE

OFFICE RENOVATION

BRIBURN
architecture for life
28 Maple St. | Suite 202 | Portland, ME 04101 | 207-774-6462

CONSULTANTS:

REVISIONS:

No.	Name	Date

ISSUED FOR PERMITTING

ISSUED:	11/01/17
PROJECT No:	1714
DRAWN BY:	LG
CHECKED BY:	

SHEET TITLE:
SIDE EXTERIOR ELEVATION

A203