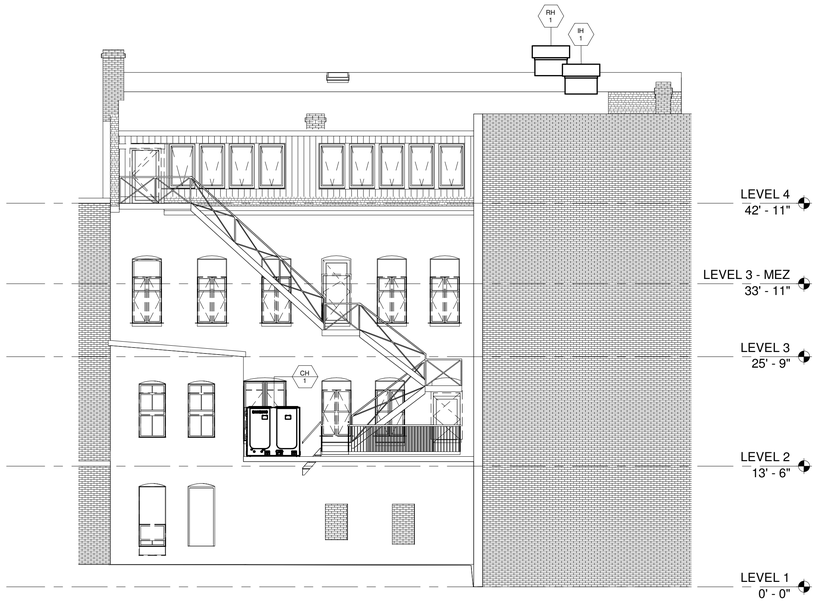

4 HVAC WEST EXTERIOR ELEVATION
1/8" = 1'-0"

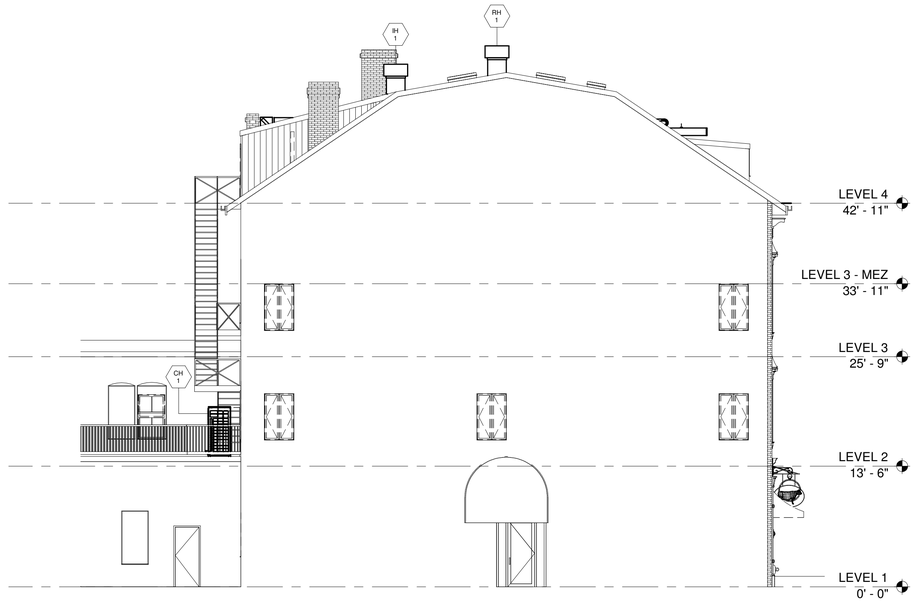

3 HVAC SOUTH EXTERIOR ELEVATION
1/8" = 1'-0"

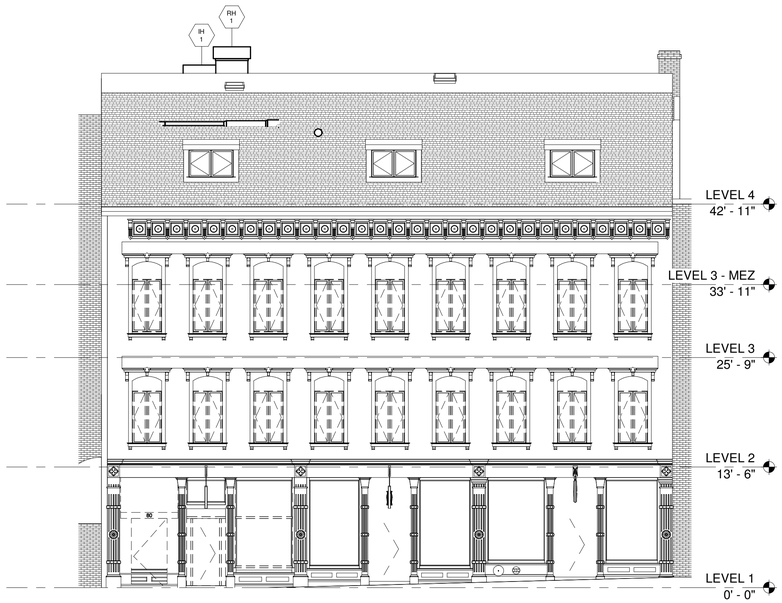

2 HVAC EAST EXTERIOR ELEVATION
1/8" = 1'-0"

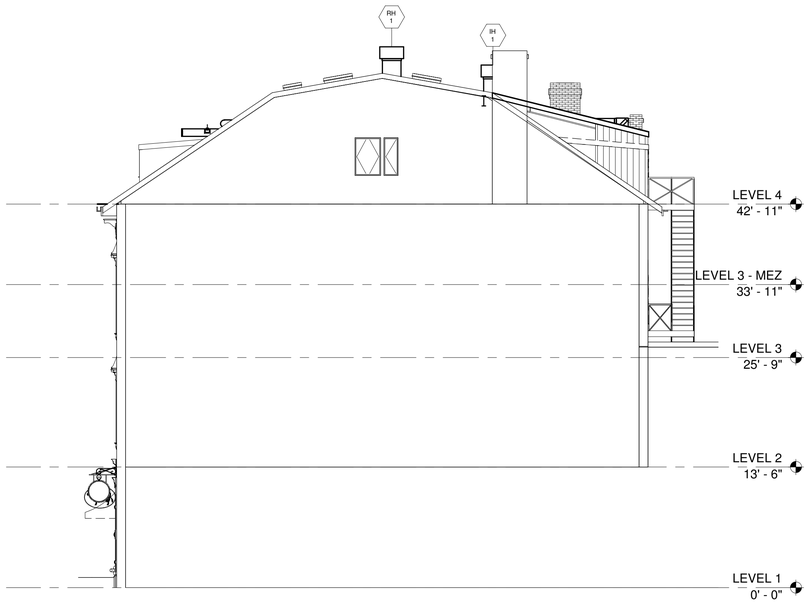

1 HVAC NORTH EXTERIOR ELEVATION
1/8" = 1'-0"

NOT FOR CONSTRUCTION

80 EXCHANGE STREET
PORTLAND, MAINE
OFFICE RENOVATION

BRBURN architecture for life
28 Maple St. Suite 202 Portland, ME 04101 | 207.774.8482

CONSULTANTS:

RIPCORD engineering
PO BOX 4175
PORTLAND, ME 04101
207-835-4060
www.ripcordengineering.com

REVISIONS:

No.	Name	Date

ISSUED:

PROJECT No: 17-029
DRAWN BY: JPS
CHECKED BY: SMB

SHEET TITLE:
EXTERIOR ELEVATIONS

M201