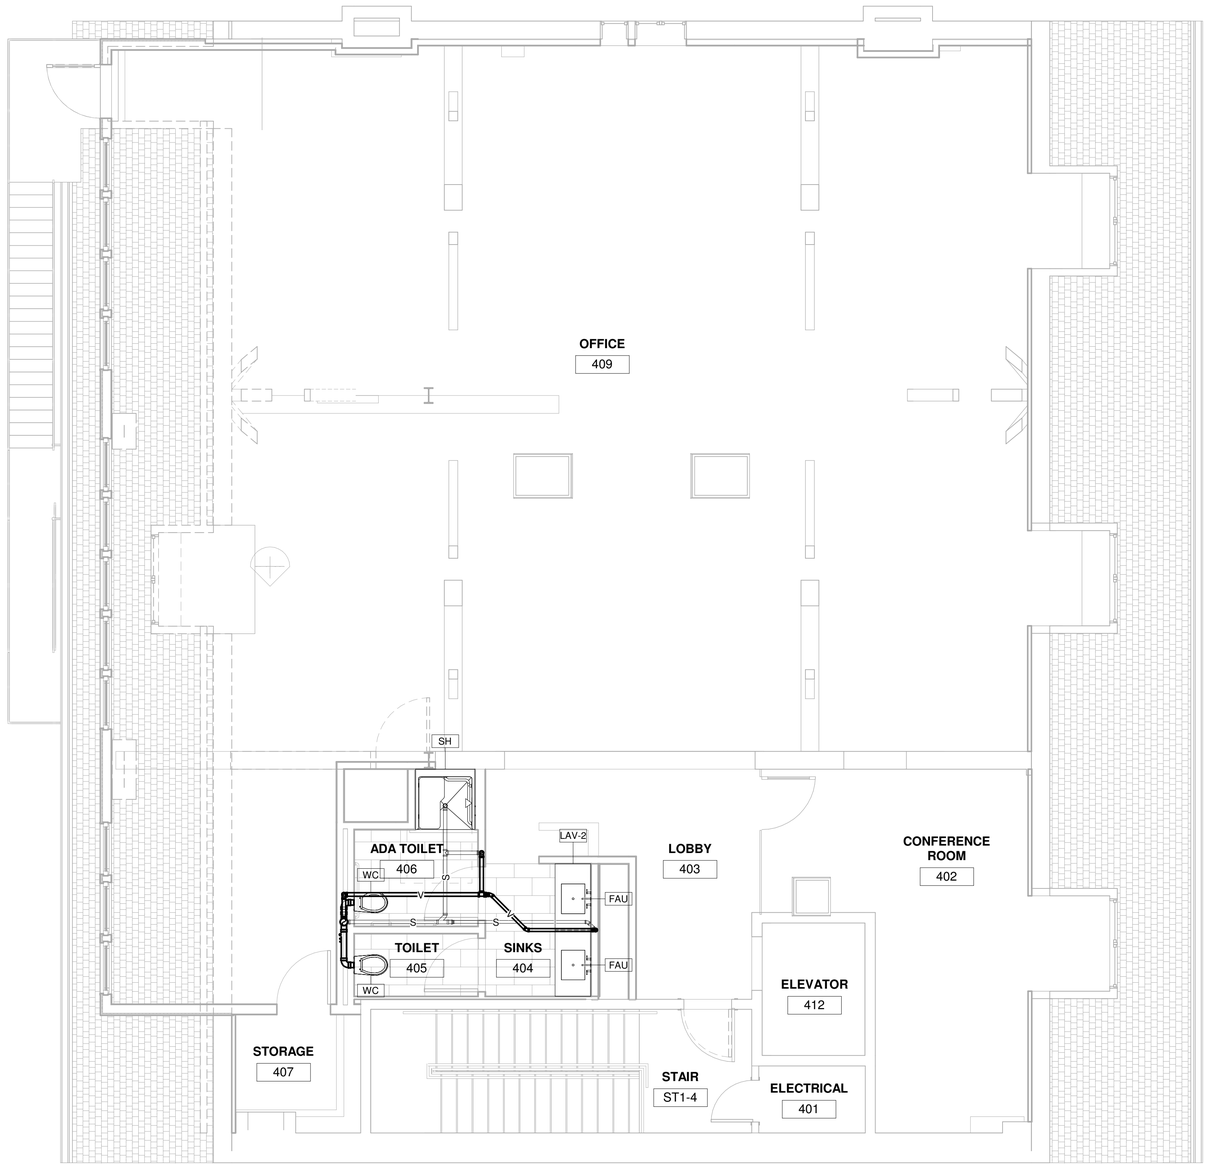

1 PLUMBING FOURTH FLOOR PLAN

1/4" = 1'-0"

NOT FOR CONSTRUCTION

80 EXCHANGE STREET

PORTLAND, MAINE

OFFICE RENOVATION

BRBURN architecture for life
28 Maple St. Suite 202 Portland, ME 04101 | 207.774.8482

CONSULTANTS:

RIPCORD engineering
PO BOX 4175
PORTLAND, ME 04101
207-835-4060
www.ripcordengineering.com

REVISIONS:

No.	Name	Date

ISSUED:

PROJECT No: 17-029

DRAWN BY: JPS

CHECKED BY: SMB

SHEET TITLE: PLUMBING FOURTH FLOOR PLAN

P101.3