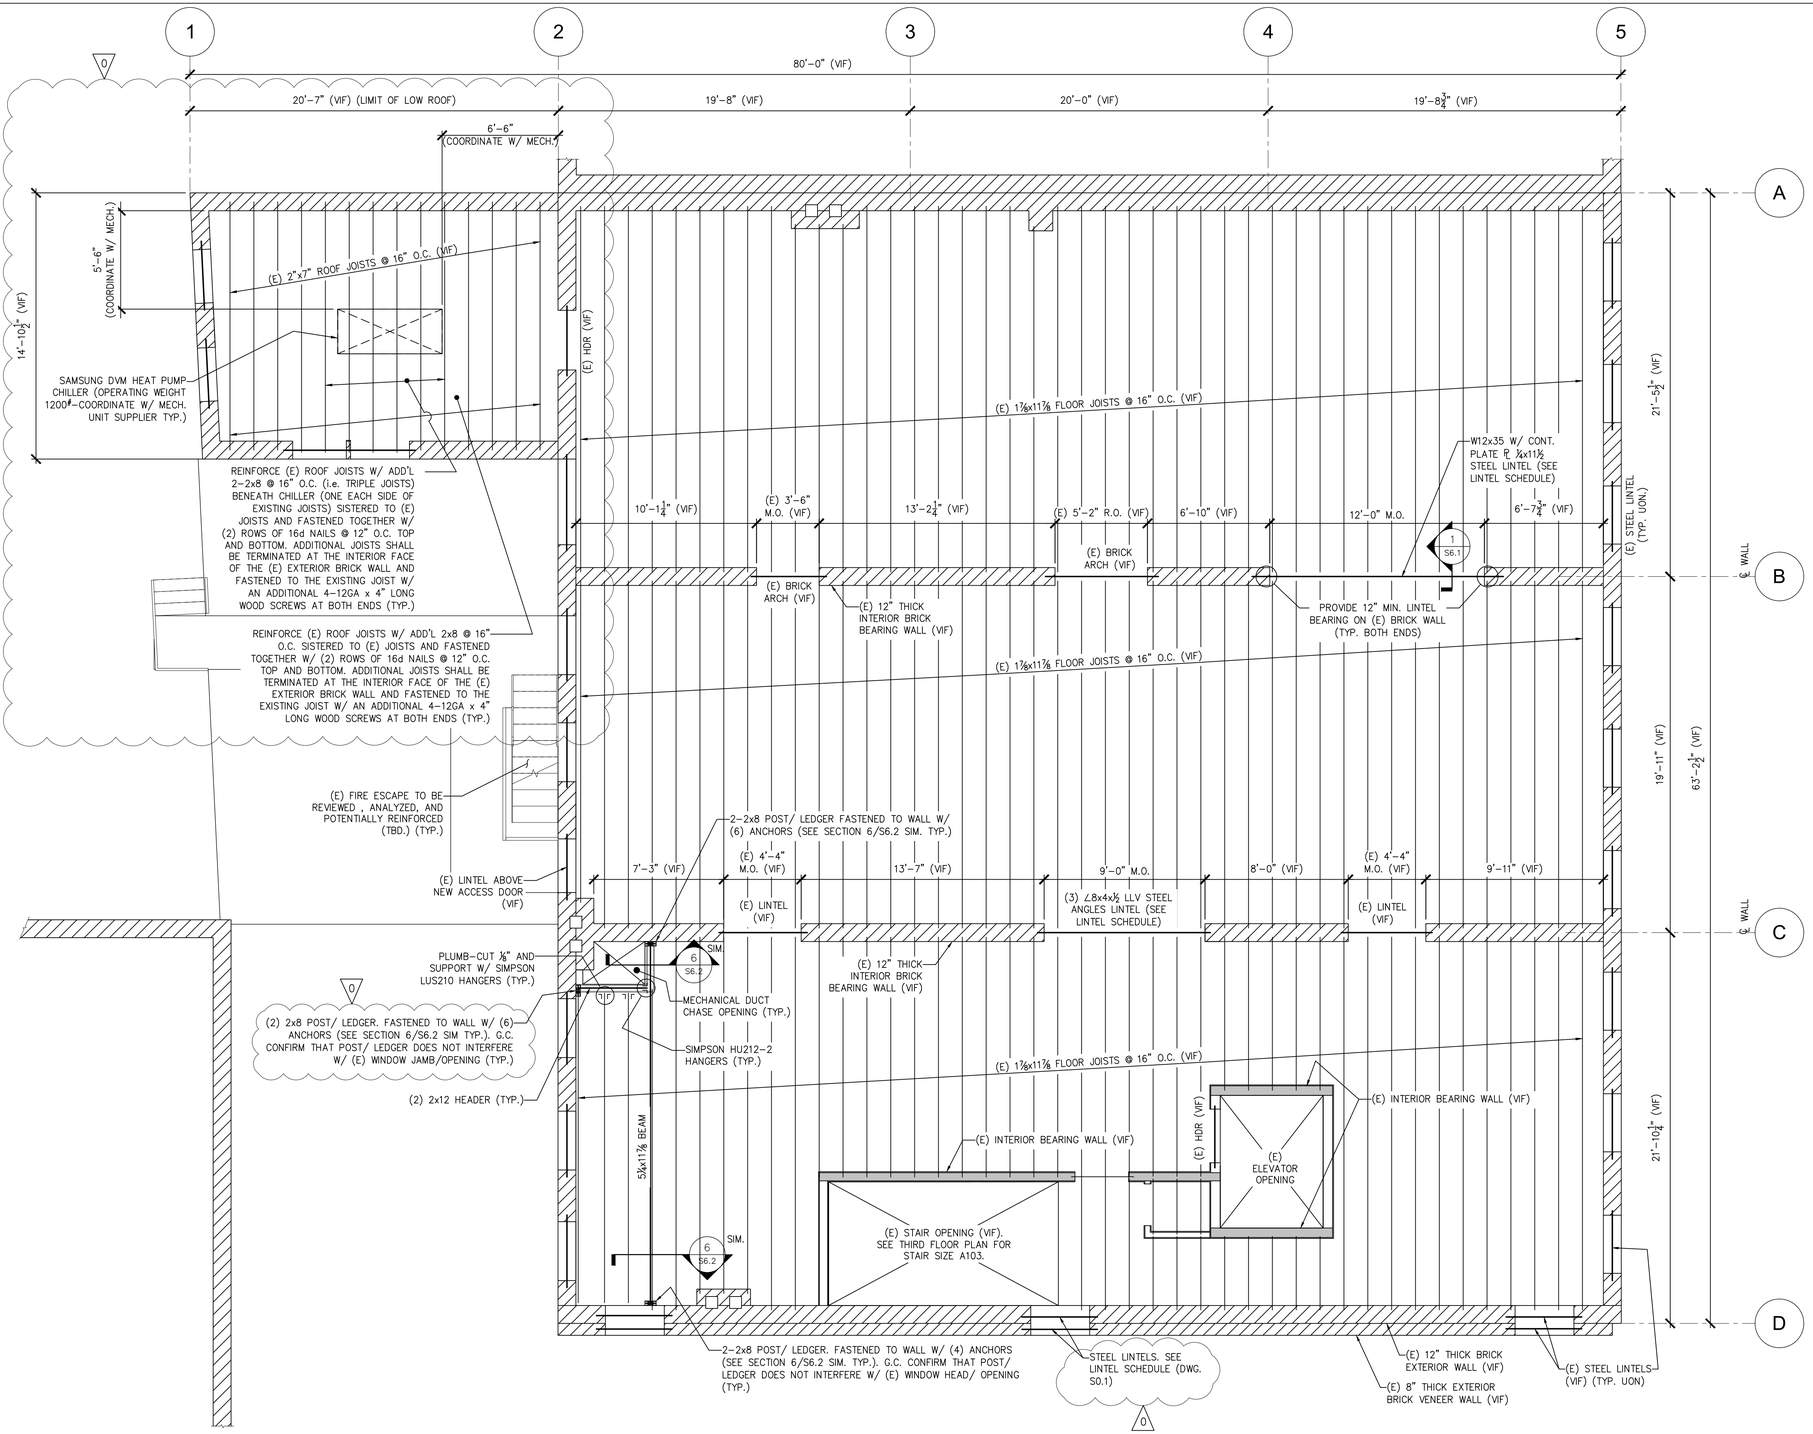


## THIRD FLOOR FRAMING PLAN

1/4" = 1'-0"

NOTES:

1. SEE GENERAL NOTES ON DWG S0.1.
2. "E" INDICATES: EXISTING CONDITIONS, OR MEMBERS.
3. "TYP." INDICATES: TYPICAL (ALSO SEE GENERAL NOTE #5).
4. "V.I.F." INDICATES: G.C. SHALL "VERIFY IN FIELD" EXISTING DIMENSIONS, ELEVATIONS, OR CONDITIONS INDICATED AND REPORT ANY DISCREPANCIES TO THE ENGINEER.
5. "U.O.N." INDICATES: UNLESS OTHERWISE NOTED.
6. "S.S." INDICATES: STAINLESS STEEL.
7. "M.O." INDICATES: MASONRY OPENING.

THESE DRAWINGS HAVE BEEN DEVELOPED BY L&L STRUCTURAL ENGINEERING SERVICES, INC. FOR THE TITLED SET ONLY. THE DRAWINGS ARE THE SOLE PROPERTY OF L&L ENGINEERING SERVICES, INC. AND THEY SHALL NOT BE USED, LENT, COPIED OR ALTERED WITHOUT THE WRITTEN CONSENT OF L&L STRUCTURAL ENGINEERING SERVICES, INC.

L & L STRUCTURAL
ENGINEERING SERVICES, INC.
SIX Q STREET
SOUTH PORTLAND, MAINE 04106
PHONE: (207) 767-4830
FAX: (207) 799-5432
EMAIL: JLEASURE@L-L-ENG.COM

STATE OF MAINE
JOSEPH H. LEASURE
No. 6242
LICENSED PROFESSIONAL ENGINEER

| rev. | date | description | appr'd |
|---|---|---|---|
| A | 10/27/17 | FOR REVIEW & COMMENT | JHL |
| B | 11/01/17 | FOR PRICING AND PERMIT | JHL |
| 0 | 01/15/18 | FOR CONSTRUCTION | JHL |

designed by: JHL
drawn by: JH, RJW
checked by: JHL
scale: AS NOTED
date: 10/27/2017
plot date: 01/15/2018
project # 2017-029A

# BUILDING LOCATED AT
80 EXCHANGE STREET
PORTLAND, MAINE

DORMER ADDITION
THIRD FLOOR FRAMING PLAN

# S3.0