Dimensioned Lighting Plan Notes

A. All fixtures in food preparation area shall have shatterproof lamps if the fixture is not lensed. Architect of Record to verify per local jurisdictional requirements.

B. Provide grommet at all ceiling penetrations for fixtures/supports.

C. Center emergency/exit lights above doors, unless otherwise noted.

D. Adjust focus of all track and recessed directional lighting to fully illuminate all artwork, menu boards, and merchandise bays.

E. If pendant cylinders can suspended length exceeds 48" (1220mm) from ceiling, replace with surface mounted cylinder cans and suspend with General Contractor supplied conduit and J-box to dimensioned height.

Sheet Notes

1. Mount decorative wall sconces at 8'-10" AFF unless otherwise noted. GC to install fixtures centered above high-top tables as inidcated. See interior elevations for clarification.

2. Mount restroom wall sconces at 6'-9" AFF. GC to install sconces centered over existing mirror and sink as indicated on interior elevations.

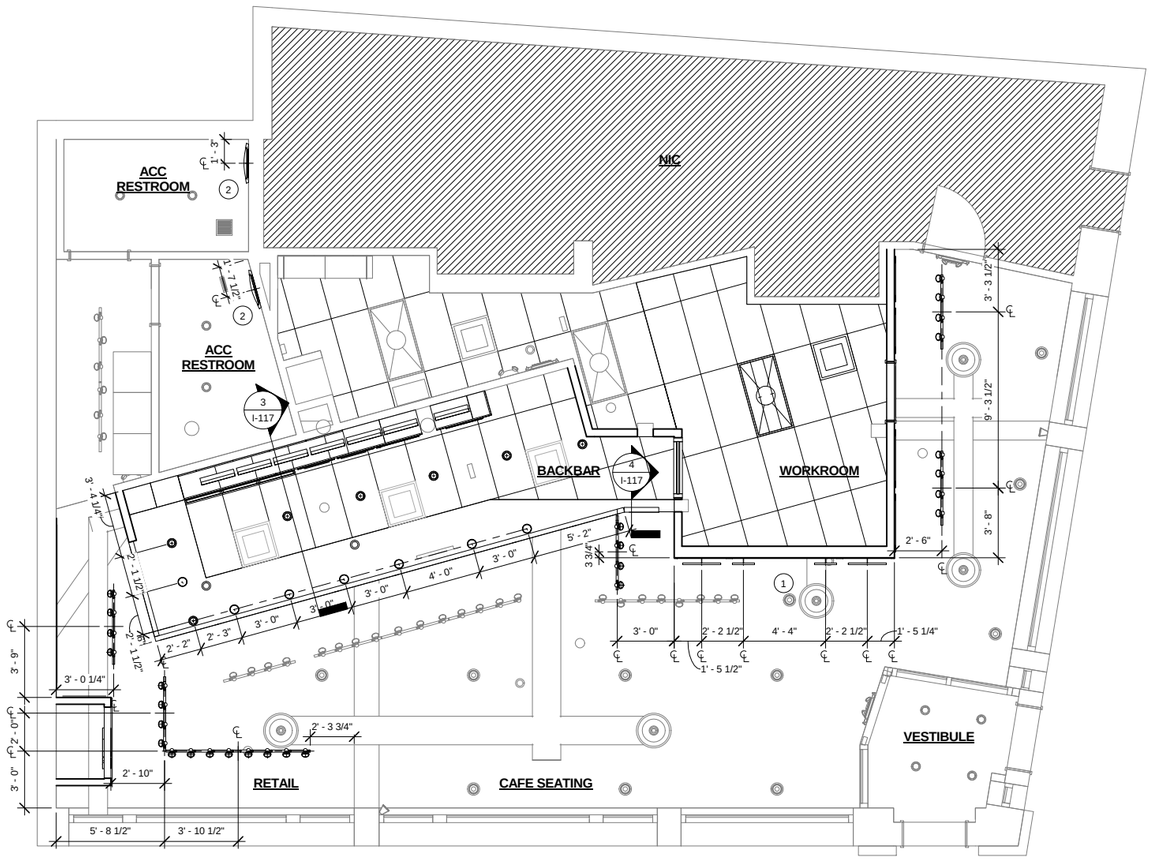

2 DIMENSIONED LIGHTING PLAN
Scale: 1/4" = 1'-0"

0 2' 4' 8'
Scale: 1/4" = 1'-0"

N

Starbucks Coffee Company
2401 Utah Avenue South
Seattle, Washington 98134
(206) 318-1575

These Drawings and Specifications are confidential and shall remain the sole property of Starbucks Corporation. They shall not be reproduced (in whole or in part), shared with third parties or used in any manner on other projects or extensions to this project without the prior written consent of Starbucks Corporation. These drawings and specifications are intended to express Design Intent for a prototypical Starbucks store (which is subject to change at anytime) and do not reflect actual site conditions. Neither party shall have any obligation nor liability to the other (except as stated above) until a written agreement is fully executed by both parties.

Architect of Record
NORR
ARCHITECTS PLANNERS
325 N. LaSalle St. Suite 700 Chicago, IL 60654
t 312.424.2400 | f 312.424.2424 www.norr.com

ENGINEER OF RECORD
William J. Alkemeyer, P.E.
353 Marshall Avenue
St. Louis, Missouri 63119
Phone (314) 772-1782
Fax (314) 772-0108
Engineering Consultant

LICENSED ARCHITECT
PETER A. DUBIN
No. 2573
STATE OF MAINE

Revision Schedule			
Rev	Date	By	Description

Project Name: Exchange Street
Project Address: 176 Middle Street Portland, ME 04101

Store #:	7408
Project #:	03196-029
Concept:	NCS
Palette:	HERITAGE
Issue Date:	03.25.2013
Design Manager:	ERICA ZAKAMAREK
LEED® AP:	
Production Designer:	NORR
Checked by:	NORR

Sheet Title: DIMENSIONED LIGHTING PLAN
Scale: 1/4" = 1'-0"

Sheet Number: I-117.2

4/11/2013 9:53:49 AM Y:\ME - Exchange Street_Portland\drawings\arch\2013 04 03 _ Exchange Street_ME_PERMIT.rvt