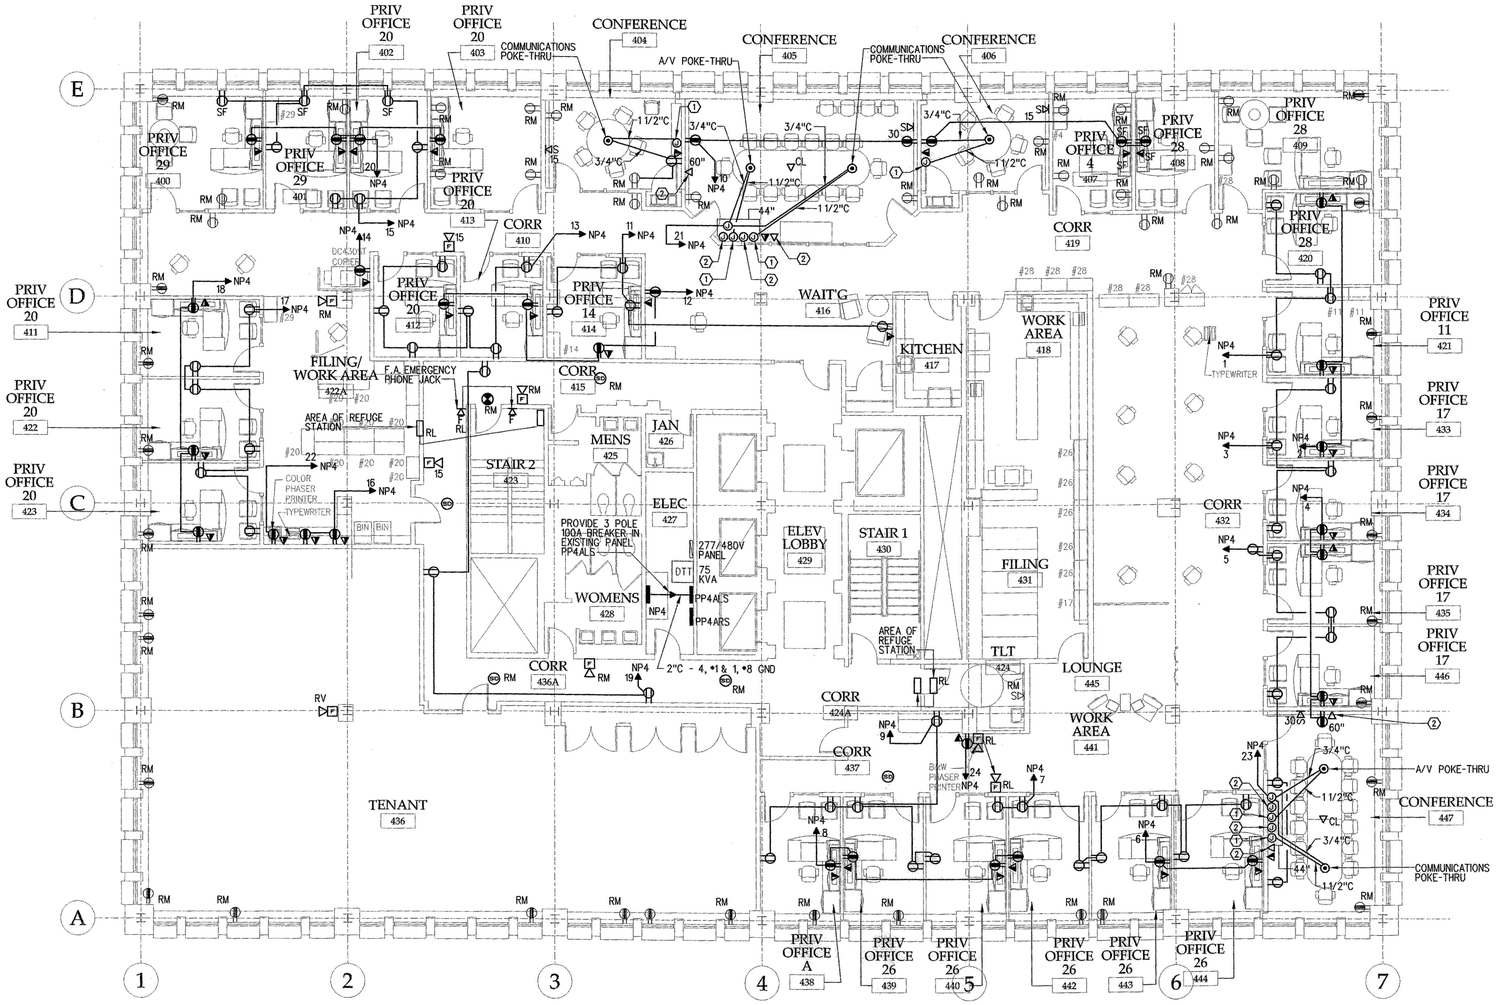

FOURTH FLOOR POWER PLAN

SCALE - 1/8" = 1' - 0"

NOTES:

1. WALL J-BOX. PROVIDE 1 1/2"C STUBBED TO ABOVE CEILING W/ SWEEPING 90° AND CHASE RING. FIELD VERIFY EXACT LOCATION.
2. PROVIDE (1) J-BOX BEHIND DISPLAY, (1) J-BOX IN CEILING, (1) 1 1/2"C FROM J-BOX ABOVE CEILING WITH SWEEPING 90° AND CHASE RING. FIELD VERIFY EXACT LOCATION.

STATE OF MAINE
CHARLES W. ABBOTT JR.
No. 6386
LICENSED PROFESSIONAL ENGINEER

GAWRON TURGEON ARCHITECTS
29 Black Point Road
Scarborough, ME 04074
www.gawronturgeon.com
Tel. 207 . 883 . 6307
Fax. 207 . 883 . 0361

KeyBank

Office Renovation
One Canal Plaza

REVISIONS		
#	DATE	DESCRIPTION

REVISIONS		
#	DATE	DESCRIPTION
1	08.29.07	PROGRESS RELEASE - RJC CONSULTING

DATE:	10.22.07
PROJECT #	0208.07
DRAWN BY:	SPD
CHECKED BY:	CWA
DRAWING SCALE	AS NOTED

SHEET TITLE

CANAL PLAZA
FOURTH FLOOR
POWER PLAN

E202

© COPYRIGHT 1985-2006
REPRODUCTION OR REUSE OF THIS DOCUMENT WITHOUT WRITTEN PERMISSION OF GAWRON TURGEON ARCHITECTS IS PROHIBITED