EXISTING CONDITIONS

TO BE DEMOLISHED

NEW CONSTRUCTION

LICENSED ARCHITECT
PHILIPPE J. KAPLAN
No.2567
STATE OF MAINE

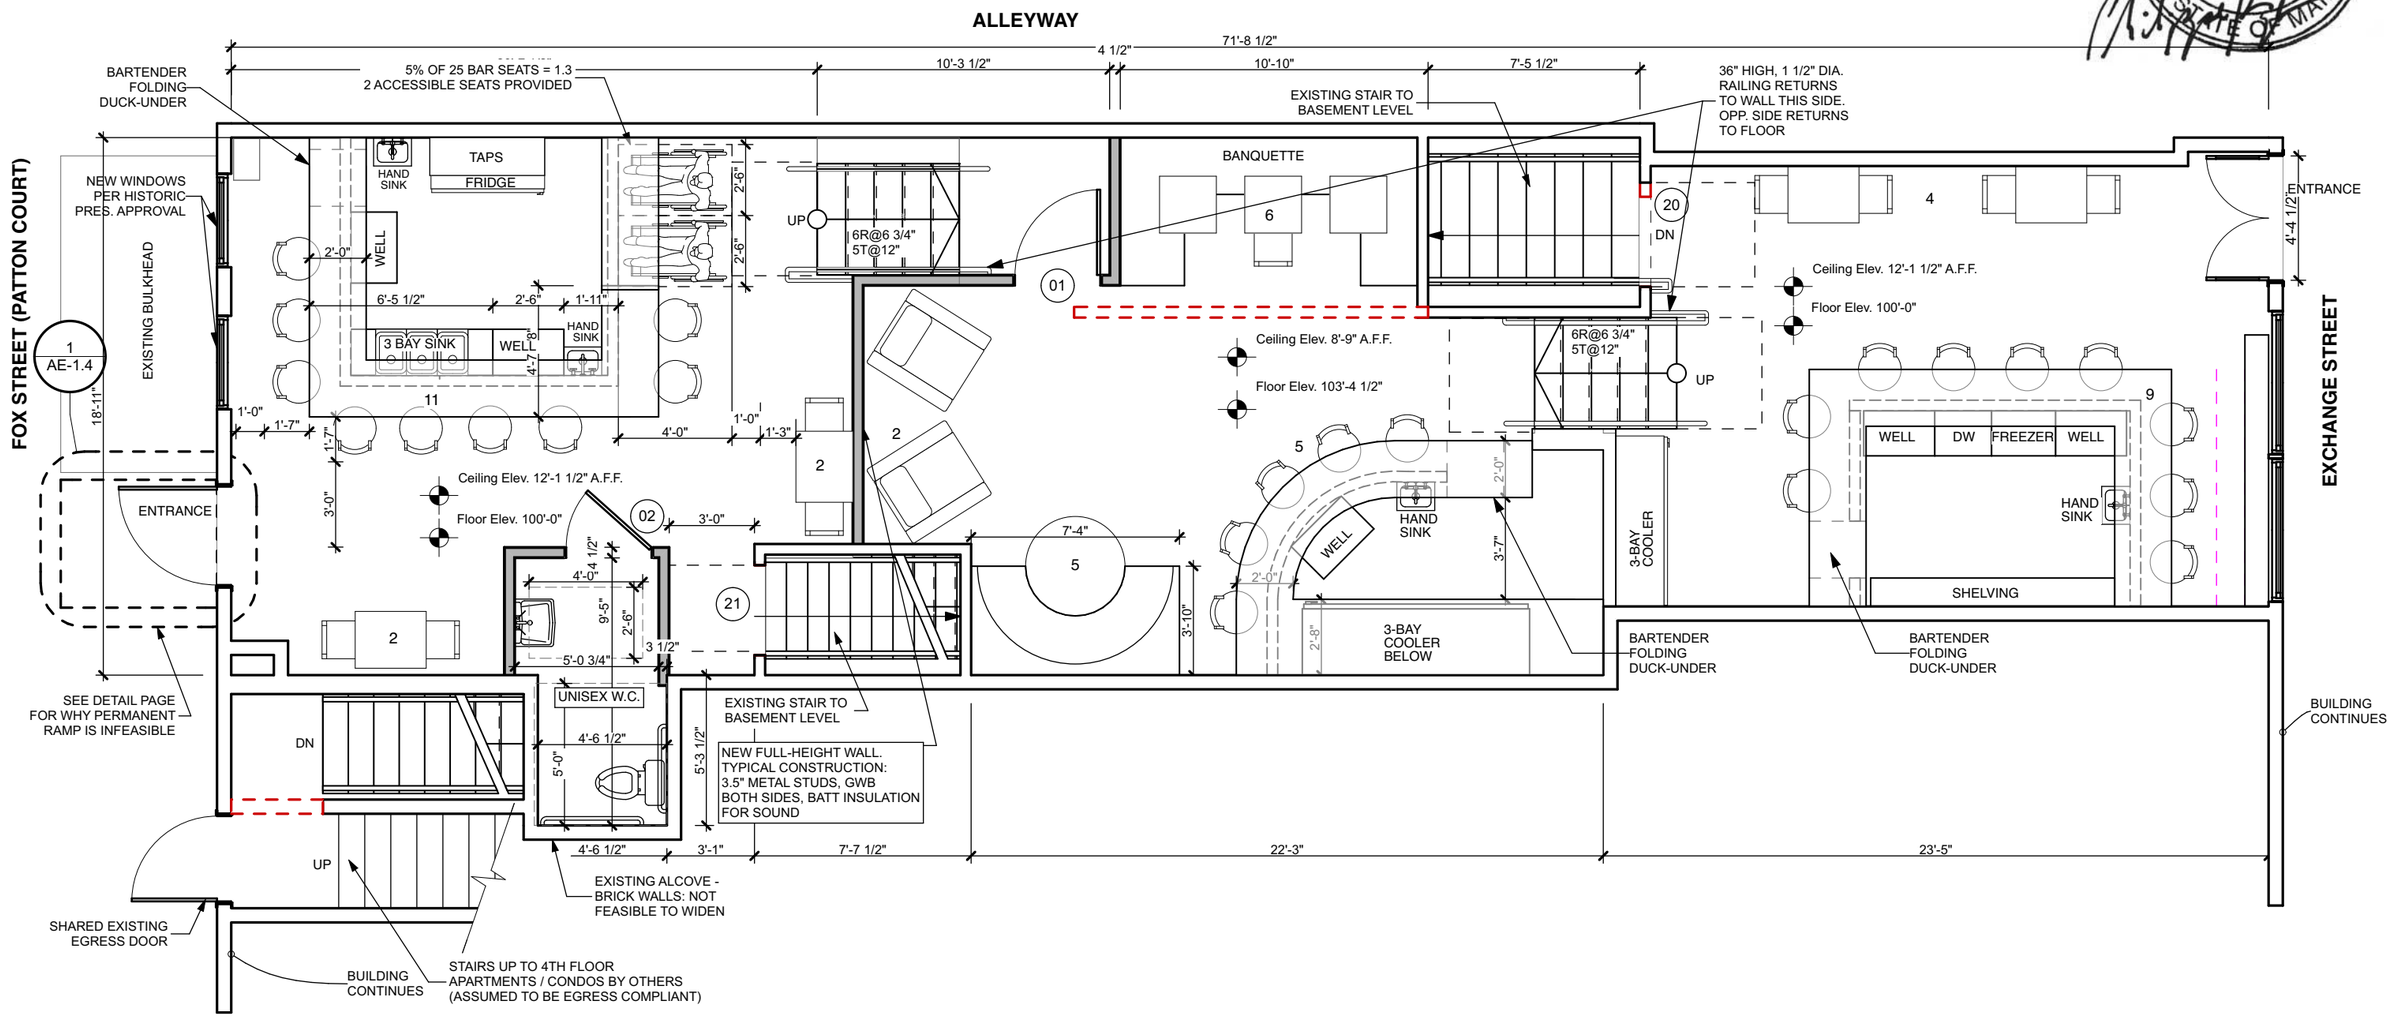

1 MAIN LEVEL

SCALE: 3/16" = 1'-0"

0 4' 8' 12'

KAPLAN THOMPSON ARCHITECTS
102 EXCHANGE STREET
PORTLAND, ME 04101
207-842-2888
KAPLANTHOMPSON.COM

Blyth & Burrows
26 Exchange Street
Portland, ME 04101

PHASE:	FOR PERMIT / CONSTRUCTION
SCALE:	3/16" = 1'-0", 1:1.64
DATE:	12/09/2016
REVISED:	12/13/2016

MAIN LEVEL FLOOR PLAN
A-1.2