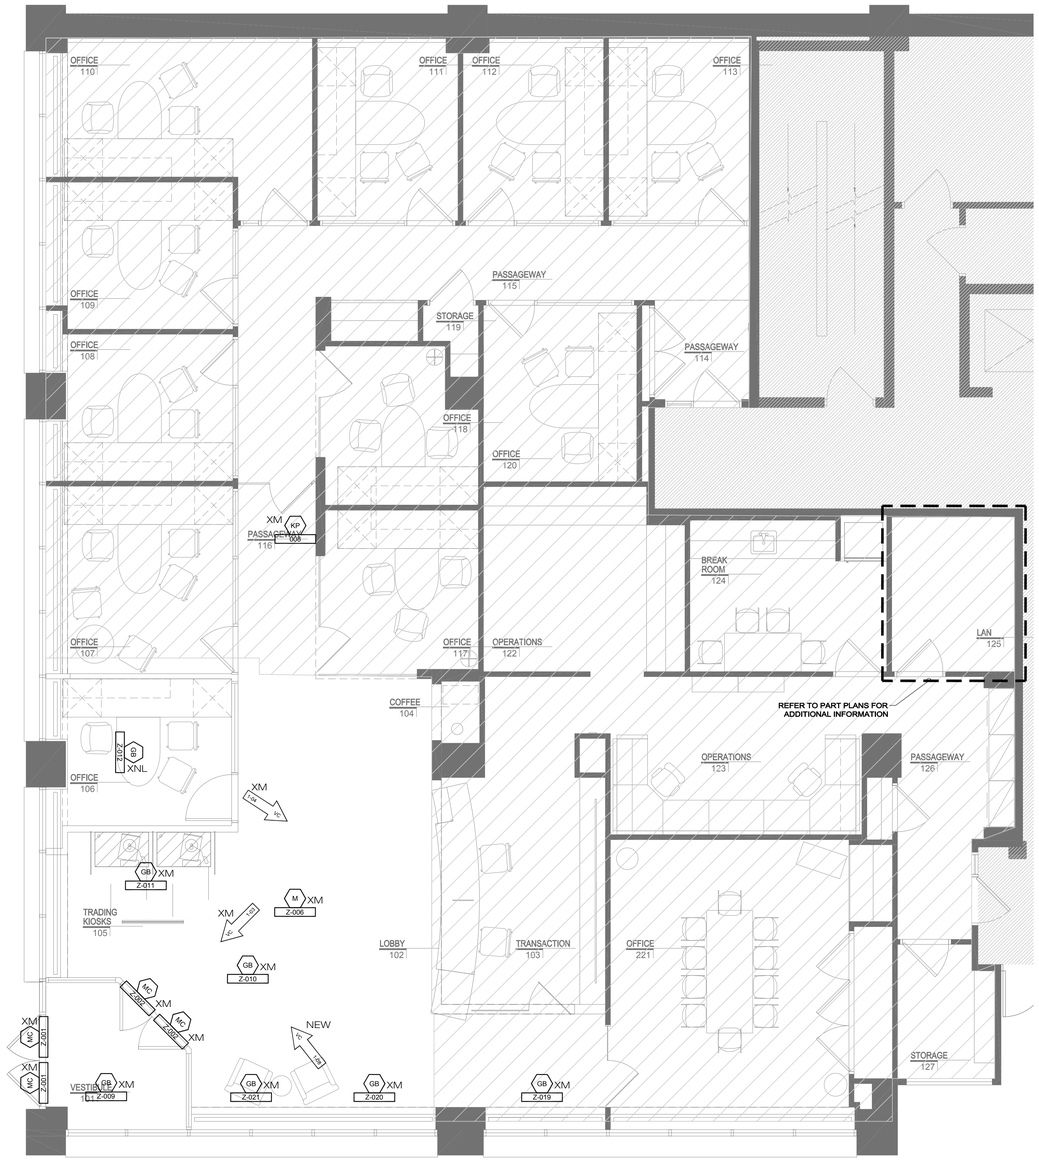

1 ELECTRONIC SECURITY PLAN
ES-201 SCALE: 1/4" = 1'-0"

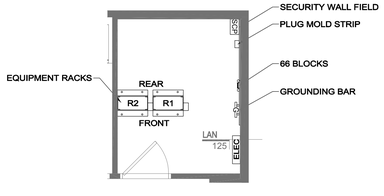

TELECOM LAN ROOM
PART PLAN - EXISTING
SCALE: 1/4"=1'-0"

NOTES:

1. FOR GENERAL LEGEND, NOTES AND ABBREVIATIONS REFER TO ELECTRONIC SECURITY DRAWING ES-000.

2. REFER TO ARCHITECTURAL DRAWINGS FOR ASSOCIATED NOTES, MOUNTING DETAILS, HEIGHTS, AND EXACT LOCATIONS OF ALL DEVICES.

3. ALL ELECTRONIC SECURITY DEVICES SHALL BE WIRED BACK TO EXISTING LAN TELECOMMUNICATIONS ROOM 125.

4. CONTRACTOR SHALL CONFIRM THE INCLUDED WAVE RECTIFIER PROVIDED WITH ELECTRIC CYLINDRICAL LOCKSET HAS NOT BEEN INSTALLED. WAVE RECTIFIER SHALL NOT BE INSTALLED WITHIN THE ELECTRIC LOCKSET.

5. THIS CONTRACTOR SHALL COORDINATE EXACT LOCATIONS OF ALL RACK AND WALL FIELD TERMINATION AND ASSOCIATED ELECTRONIC SECURITY HARDWARE WITH THE OWNER'S SECURITY REPRESENTATIVE PRIOR TO INSTALLATION.

6. REFER TO SCHEDULE ON DRAWING ES-000 FOR ADDITIONAL SCOPE REQUIREMENTS.

KLING STUBBINS
2301 Chestnut Street
Philadelphia, Pennsylvania
19103

P 215.569.2900
F 215.569.5963
W www.klingstubbins.com

Fidelity's Engineering Consultant :

RDK ENGINEERS
Andover, MA - Boston, MA - Amherst, MA
Durham, NC - Charlotte, NC
70 Fargo Street Boston, MA 02210-1964
T.617-345-9885

Seals:

General Notes:

Project Title:

Fidelity INVESTMENTS
Fidelity Real Estate Company
245 Summer Street
Boston, MA20110

Fidelity Investor Center
3 Canal Plaza
Portland, ME 04112
Branch ID No. 120

Number	Description	Date
	ISSUED FOR PERMIT & CONSTR	03 OCT 14

Key Plan: Project North

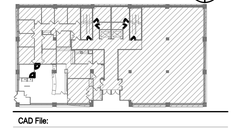

CAD File:
Project No.: 20140629
Copyright: 2014 KlingStubbins, Inc or LLC

Drawing Sheet Title :

ELECTRONIC SECURITY PLAN

Drawing Sheet Number:

ES-201

Owner's Drawing Sheet No.:

G:\20140140629 - Fidelity R9 Ctr Renovation Portland ME\1300 Drawings\1307 Security\20140629 ES-201 ELECTRONIC SECURITY PLAN.dwg [24x42] October 03, 2014 - 4:29pm rhunter