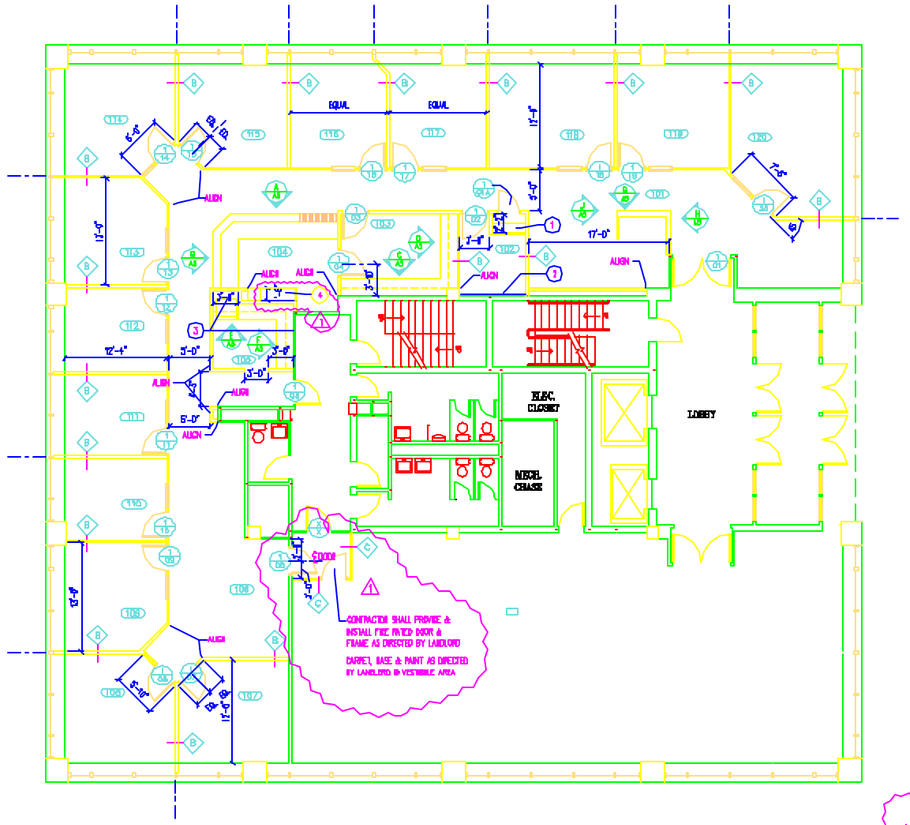

SYMBOL LEGEND

EXISTING PARTITION TO REMAIN

NEW DRYWALL PARTITION, & TYPE DESIGNATOR. SEE SCHEDULE THIS SHEET.

NEW DOOR SYMBOL.
FLOOR
ROOM NUMBER

KEYNOTE SYMBOL.

ELEVATION REFERENCE LETTER
ELEVATION REFERENCE SHEET.

SECTION REFERENCE LETTER
SECTION REFERENCE SHEET.

PARTITION SCHEDULE

PARTITION TYPE A: INTERIOR PARTITION: 3 5/8" METAL STUDS, 24" O.C. WITH 5/8" THICK DRYWALL EACH SIDE OF STUD. ALL TO UNDERSIDE OF FINISHED CEILING.

PARTITION TYPE B: INSULATED PARTITION: 3 5/8" METAL STUDS, 24" O.C. WITH 5/8" THICK DRYWALL EACH SIDE & THERMARBER BATT INSULATION IN STUD CAVITY, ALL TO UNDERSIDE OF FINISHED CEILING. ADDITIONALLY PROVIDE PLENUM BAFFLES UNDER PARTITION AT ROOMS # 103, 108, 114 & 120

NOTE: SEE DETAIL SHEET # A-4 FOR PARTITION SECTIONS.

GENERAL NOTES

1. CONTRACTOR SHALL VERIFY ALL DIMENSIONS & EXISTING CONDITIONS @ THE SITE AND ADVISE THE ARCHITECT OF ANY DISCREPANCIES, DELETIONS, AND / OR ADDITIONS PRIOR TO PROCEEDING WITH ANY PHASE OF THE WORK.
2. UNLESS OTHERWISE NOTED ON PLAN, ALL DIMENSIONS SHALL BE ASSUMED AS HOLD DIMENSIONS. FIELD CONTRACTS RESULTING IN MORE OR LESS SHALL BE COORDINATED WITH ARCHITECT PRIOR TO PROCEEDING.
3. ALL PARTITIONS NOT OTHERWISE DESIGNATED ON PLAN, OR ASSUMED BY CONTINUATION, SHALL BE TYPE A.
4. SEE DRAWING #A4 FOR DOOR, FRAME & HARDWARE NOTES & SPECIFICATIONS.
5. PRIOR TO SUBMITTING A PROPOSAL, ALL CONTRACTORS SHALL VISIT THE SITE & FAMILIARIZE THEMSELVES WITH EXISTING CONDITIONS & SATISFY THEMSELVES AS TO THE NATURE & SCOPE OF THE WORK & ANY DIFFICULTIES THAT ATTEND TO ITS EXECUTION.

KEYNOTES

1. FURNISH & INSTALL COAT ROD & HAT SHELF 3/4" THICK PLY WITH SOLID WOOD EDGES PAINTED.
2. FURNISH & INSTALL 3/4" THICK 4 X 8 VERTICAL PLYWOOD FOR TELEPHONE VENDOR USE. EXTEND WALL.
3. FURNISH AND INSTALL ROUGH-IN PLUMBING & FINAL HOOK-UP FOR SPECIFIED SINK AS WELL AS 1/4" COLD WATERLINES FOR REFRIGERATOR ICEMAKER & COFFEE MAKER WITH SHUT OFF VALVES.
4. FURNISH AND INSTALL 1 1/2" THK, PL. LAM COUNTERTOP WITH PL. LAM FINISHED END PANEL. MOUNT AT 2'-5" TO FINISHED TOP.

McCormick
Architects+
Designers, Inc.

40 24th Street
Pittsburgh
Pennsylvania
15222

Telephone
412 . 471 . 3800
Facsimile
412 . 471 . 2642

Project Title

FIRST UNION Securities

TWO CANAL PLAZA
PLAZA LEVEL

PORTLAND
MAINE

Revisions

	By	Date
REISSUED		2-8-11
1 REVISED AS SHOWN		2/8/11

Drawing Title

CONSTRUCTION
PLAN

Project No. Sheet 01

Scale:
1/8" = 1'-0"

Drawn by:
BW/BRA

Issue date:
12-21-00

A1