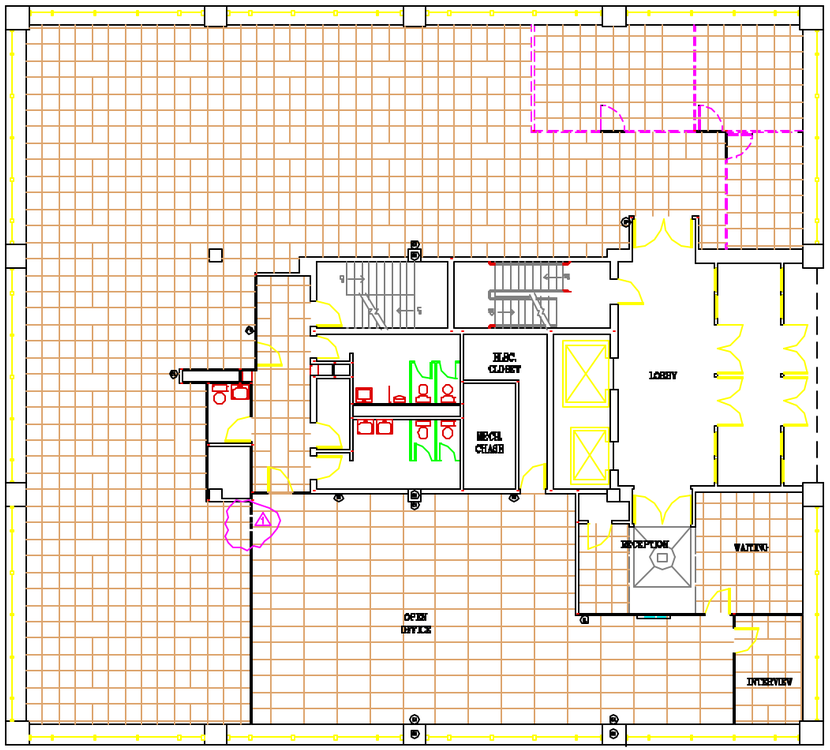

SYMBOL LEGEND

- EXISTING 2' X 4' FLUORESCENT LIGHT FIXTURE TO BE REMOVED.
- EXISTING DUPLEX ELECTRICAL OUTLET TO BE REMOVED.
- EXISTING TELEPHONE OUTLET TO BE REMOVED.
- $ EXISTING LIGHT SWITCH TO BE REMOVED.
- EXISTING THERMOSTAT TO BE RELOCATED.

GENERAL NOTES

1. THE GENERAL CONTRACTOR SHALL FURNISH ALL LABOR & MATERIALS AS REQ'D. TO COMPLETE DEMOLITION & REMOVAL OF ALL ITEMS AS INDICATED ON McCORMICK ARCHITECTS DRAWINGS OR AS OTHERWISE BY McCORMICK ARCHITECTS.
2. SINCE IT IS NOT POSSIBLE TO INDICATE THE TOTAL SCOPE OF WORK REQUIRED BY THE USE OF DOTTED LINES OR NOTES, THE CONTRACTOR IS ADVISED TO VERIFY ALL CONDITIONS AT THE SITE. THE DRAWINGS AND NOTES CLARIFY INTENT. IT IS ASSUMED THAT WHERE PARTITIONS AND OTHER WORK EXISTS OR WHERE NEW WORK IS INDICATED, ALL SUCH EXISTING WORK SHALL BE REMOVED.
3. THE G.C. SHALL REPORT TO McCORMICK ARCHITECTS ANY AND ALL CONDITIONS WHICH MAY INTERFERE WITH OR OTHERWISE AFFECT OR PREVENT THE PROPER EXECUTION & COMPLETION OF THE WORK OF THIS CONTRACT.
4. THE G.C. SHALL EXECUTE ALL WORK WITH-IN THE REGULATIONS OF THE BUILDING FOR DEMOLITION & REMOVAL OF DEBRIES INCLUDING ANY OVERTIME WORK REQ'D.
5. ALL DEMOLISHED WORK SHALL BE REMOVED FROM THE PREMISES EXCEPT ITEMS TO BE RE-USED OR RETURNED TO THE CLIENT OR AS OTHERWISE DIRECTED.
6. THE G.C. SHALL REMOVE ALL WALL CONDUITS LEFT AFTER WALL DEMOLITION, INCLUDING SWITCH BOXES PLATES, BRACKETS OR ANY OTHER TELEPHONE OR ELECTRICAL WIRING & EQUIPMENT
7. ALL EXPOSED LIGHT FIXTURES, WIRING SWITCHES & METAL MOULDING NOT BEING RE-USED SHALL BE REMOVED & EITHER STORED OR CARTED AWAY.
8. THE G.C. SHALL AT ALL TIMES PROTECT THE INTERIOR & EXTERIOR PROPERTY OF THE CLIENT & BLDG. OWNER INCLUDING BUT NOT LIMITED TO WINDOWS, FLOORS & CEILING, PUBLIC TOILETS, ELEVATORS, DOOR BLOCKS ELECTRICAL & AIR CONDITIONING EQUIP. CONVECTOR ENCLOSURES ETC.
9. THE CONTRACTOR SHALL CAP & FLUSH OFF BEHIND FINISHED SURFACES ALL PROJECTING PLUMBING, ELEC'L & DATA OUTLETS
10. UPON COMPLETION OF THE DEMOLITION WORK THE G.C. SHALL ENSURE THAT ALL AREAS BE LEFT BROOM CLEAN.
11. G.C.TO SECURE ALL VOICE, DATA, SECURITY, FIRE & SMOKE WIRING ETC. INTENDED FOR REUSE TO THE UNDERSIDE OF SLAB ABOVE AS REQ'D. BY CODE & TO PROTECT FROM DAMAGE.
12. REMOVE EXISTING CEILING GRID AS REQUIRED AT AREAS OF DEMOLITION, REMOVE ACOUSTIC TILE THRU-OUT.
13. REMOVE ALL EXISTING CARPETING, VINYL TILE, AND RUBBER BASE THRU-OUT AREA OF CONSTRUCTION

McCormick
Architects+
Designers, Inc.

40 24th Street
Pittsburgh
Pennsylvania
15222

Telephone
412 . 471 . 3800
Facsimile
412 . 471 . 2642

Project Title

FIRST UNION Securities

LEVEL OF TWO
CANAL PLAZA

PORTLAND
MAINE

Revisions

	By	Date
REISSUED		2-9-01
⚠ REVISED AS SHOWN		2-8-01

Drawing Title

DEMOLITION
PLAN

Project No. Sheet 01

Scale:
1/8" =1'-0"

Drawn by:
DW/SRA

Issue date:
12-18-00

D1