DEMOLITION LEGEND

EXISTING TO REMAIN

EXISTING TO BE DEMOLISHED

NOTE: REFER TO FLOOR PLAN FOR WALL TYPES & DETAILS FOR NEW CONSTRUCTION

SYMBOLS LEGEND

-INDICATES MILLWORK ITEMS (SEE DWGS A1.1 AND A3.1)

100 -INDICATES DOOR NUMBER (SEE DWG A3.1

115 -INDICATES ROOM NUMBER

X/A5.1 -INDICATES ELEVATION NUMBER -INDICATES DWG SHEET NUMBER

10 A7.0 -INDICATES DETAIL OR PLAN NUMBER -INDICATES DWG SHEET NUMBER

1 A6.0 -INDICATES SECTION NUMBER -INDICATES DWG SHEET NUMBER

1 - INDICATES NON-RATED ASSEMBLY WALL TYPE NUMBER (SEE WALL TYPE LEGEND THIS SHEET)

1 - INDICATES KEY NOTES NUMBER (SEE KEY NOTES LEGEND THIS SHEET)

1 - INDICATES WINDOW TYPE (SEE SHEET A1.2)

- INDICATES EXISTING TO REMAIN

- INDICATES NEW CONSTRUCTION

- INDICATES NEW CONSTRUCTION, PARTIAL HT.

KEYED NOTES

1. ALIGN
2. PATCH AND REPAIR CEILING AS REQUIRED AT DEMOLITION AND CONSTRUCTION.
3. GC TO COORDINATE FINAL LOCATION OF FURNITURE POWER AND DATA FEED LOCATIONS WITH OWNER'S FURNITURE AND CABLING VENDOR.
4. COORDINATE ALL NECESSARY ELECTRICAL AND DATA REQUIREMENTS WITH OWNER'S SECURITY VENDOR.
5. COORDINATE LOCATION OF FEED WITH OWNER'S FURNITURE VENDOR.

TYPICAL MOUNTING HEIGHTS- U.O.N.
NOT TO SCALE

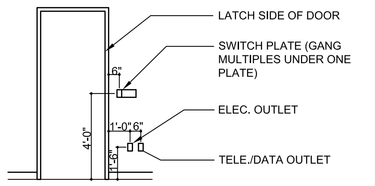

WALL TYPE LEGEND

TYPE	DESCRIPTION
1	NON-RATED WALL TO UNDERSIDE OF GRID. SEE DETAIL 9/A6.1. ALL WALLS TYPE 2 UON.
2	NON-RATED WALL TO UNDERSIDE OF GRID. PROVIDE 24" BATT INSULATION EACH SIDE OF WALL ABOVE CEILING. SEE DETAIL 3/A1.2
3	DEMISING WALL- NON-RATED WALL TO UNDERSIDE OF DECK. SEE DETAIL 8/A6.1.

CEILING LEGEND

N — NEW FLUORESCENT FIXTURE TO MATCH EXISTING

EXISTING FLUORESCENT FIXTURE

R — RELOCATED FLUORESCENT FIXTURE

D — FLUORESCENT FIXTURE TO BE REMOVED AND RELOCATED

EXISTING CEILING AND GRID TO REMAIN. PATCH AND REPAIR AS NECESSARY WHERE AFFECTED BY DEMOLITION AND CONSTRUCTION.

FINISH LEGEND:

FLOORING:

CPT-1 TYPE: CARPET TILE
MANUF: BENTLEY PRINCE STREET
STYLE: MILL CITY 8MB320630R
COLOR: NESMITH 885931
CONTACT: CHRIS CLARK 330.391.4614

WALLS:

PT-1 TYPE: PAINT
MANUF: SHERWIN WILLIAMS
COLOR: POPULAR GRAY SW6071
FINISH: EGGSHELL

PT-2 TYPE: PAINT
MANUF: SHERWIN WILLIAMS
COLOR: GARRET GRAY SW6075
FINISH: EGGSHELL

PT-3 TYPE: PAINT
MANUF: SHERWIN WILLIAMS
COLOR: UNUSUAL GRAY SW 7059
FINISH: EGGSHELL

AC-1 TYPE: ACOUSTICAL PANELS
MANUF: KINETICS HI-TACK PANELS WITH ACOUSTICAL PERFORATED CORE BOARD AND SQUARE EDGE
SIZE: 3/4" THICK
FABRIC: DESIGNTEX TITANIUM 2842-106
COLOR: ZIRCON
CONTACT: 1.877.457.2695
NOTE: SEE ELEVATION 2/A1.3 FOR PANEL LOCATION AND INSTALLATION

BASE

RB-1 TYPE: RUBBER BASE
MANUF: JOHNSONITE
STYLE: COLORMATCH
COLOR: XXX
NOTE: RB-1 AT ALL PT-1 LOCATIONS

RB-2 TYPE: RUBBER BASE
MANUF: JOHNSONITE
STYLE: COLORMATCH
COLOR: XXX
NOTE: RB-2 AT ALL PT-2 LOCATIONS

RB-3 TYPE: RUBBER BASE
MANUF: JOHNSONITE
STYLE: COLORMATCH
COLOR: XXX
NOTE: RB-3 AT ALL PT-3 LOCATIONS

LAMINATE, STONE & MISC. :

PL-1 TYPE: PLASTIC LAMINATE
MANUF: NEVAMAR
COLOR: CORDIAL GRAY S6024T TEXTURED

PL-2 TYPE: PLASTIC LAMINATE
MANUF: FORMICA
COLOR: DOGBONE WHITE 5281-58
MATTE FINISH

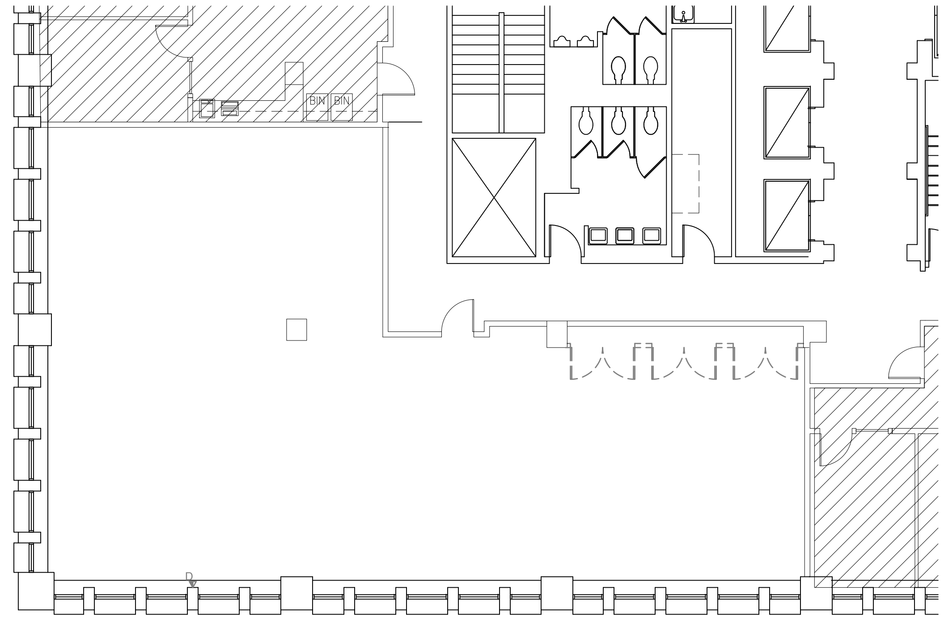

1 DEMOLITION PLAN
SCALE: 1/8"=1'-0"

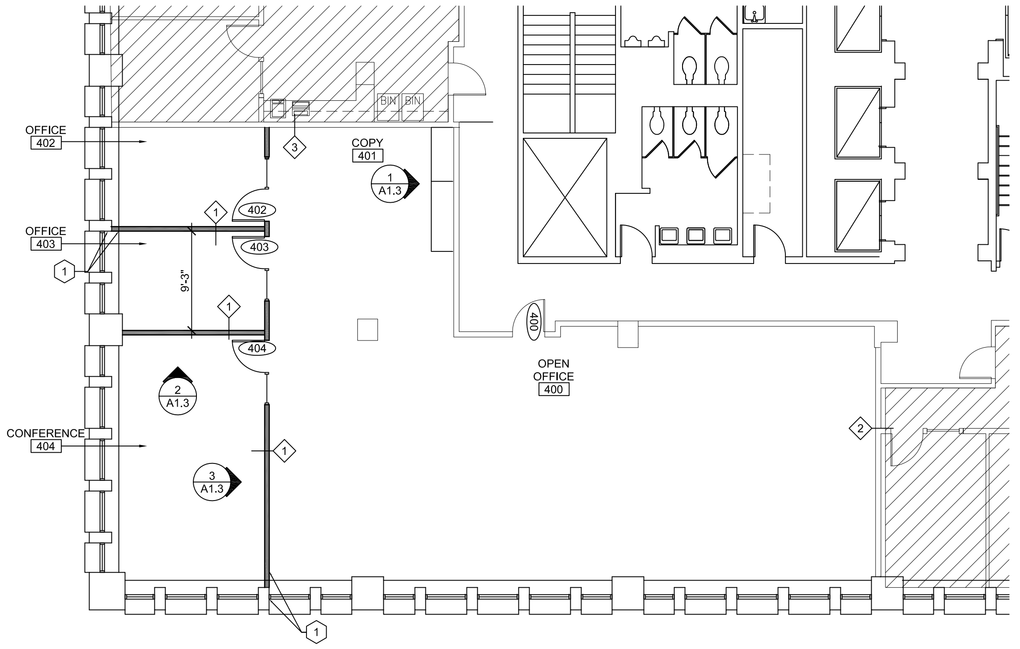

2 CONSTRUCTION PLAN
SCALE: 1/8"=1'-0"

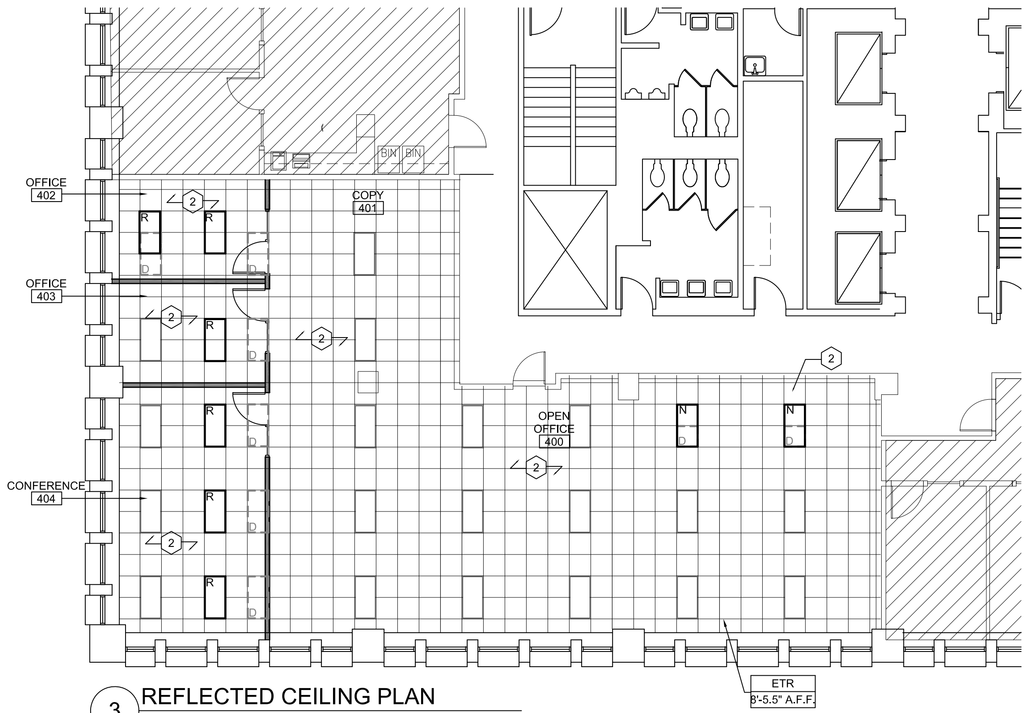

3 REFLECTED CEILING PLAN
SCALE: 1/8"=1'-0"

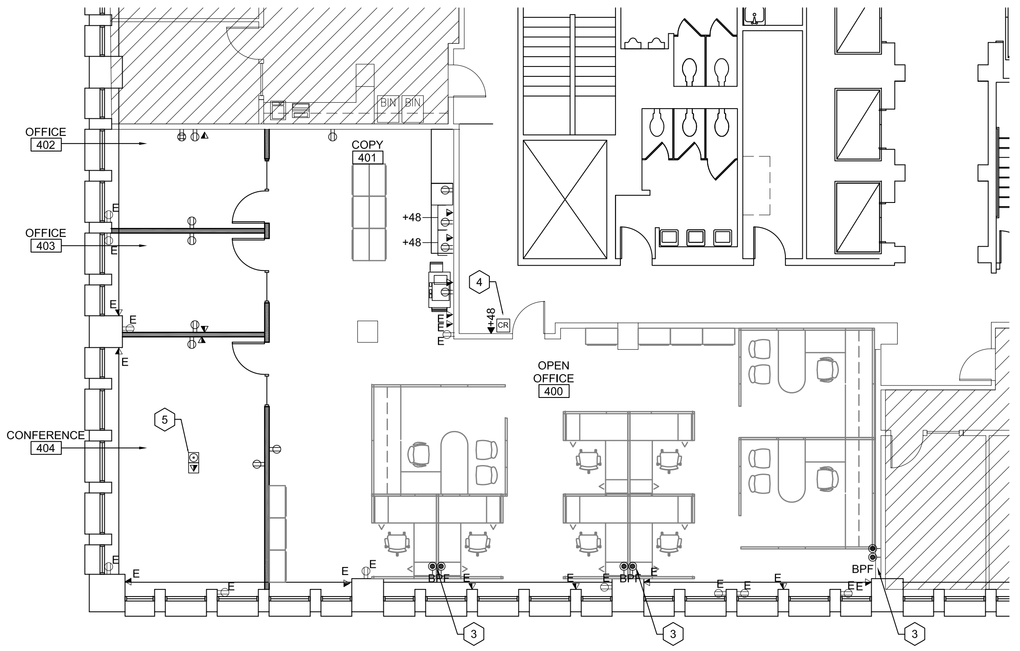

4 OUTLET LOCATION PLAN
SCALE: 1/8"=1'-0"

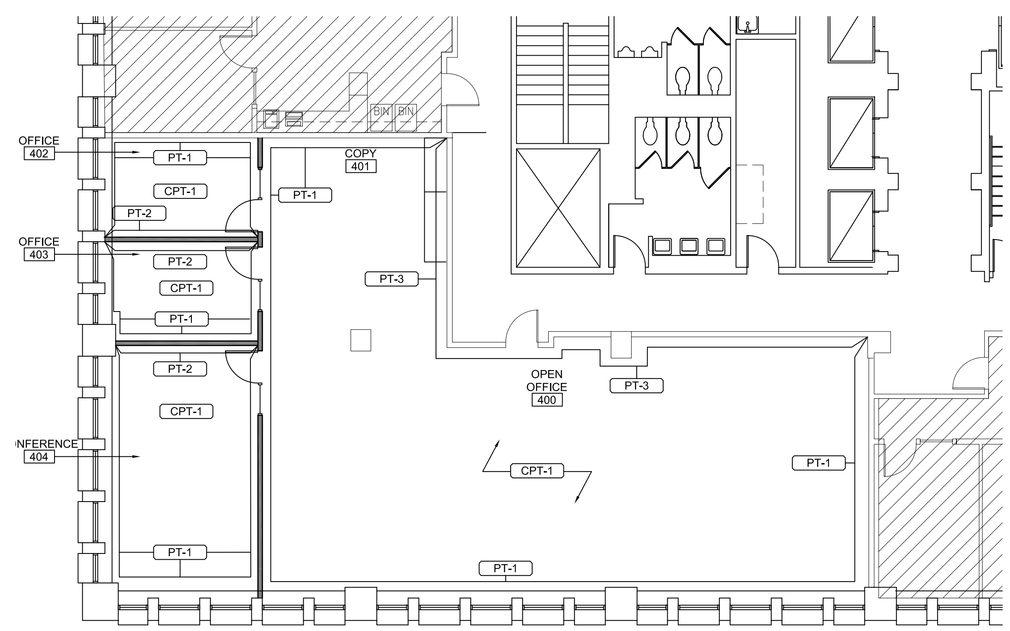

5 FINISH PLAN
SCALE: 1/8"=1'-0"

vocon.

cleveland.
3142 Prospect Ave.
Cleveland OH, 44113
216.588.0800

new york.
11 penn plaza
floor 21, suite D
New York, NY 10001
212.457.6246

vocon. partners LLC.

PROFESSIONAL SEAL:

I hereby certify that this drawing, Specification, plan, or report was prepared by me or under my direct supervision and that I am a duly registered Architect (or Engineer, respectively) under the laws of the State of which govern this project. WARNING: per LAW No person may alter these documents unless person is * or under the direct supervision of * the licensed record architect (or Engineer, respectively). [Including all copyrights: JCW]

Date:

Registration No:

PROPOSED TENANT IMPROVEMENTS FOR:

KeyBank

ONE CANAL PLAZA
FLOOR 4
PORTLAND, ME 04101

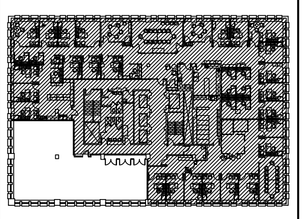

KEY PLAN 1
SCALE: N.T.S.

DRAWING RELEASE

No.	Date	Description
	03.05.12	ISSUED FOR 90% REVIEW
	05.05.12	ISSUED FOR PERMIT

DRAWN BY: EM

CHECKED BY: JCW

JOB NUMBER: 9606.00

DRAWINGS ISSUED FOR:
ISSUE DATE:

SHEET TITLE:

FLOOR PLANS

SHEET NUMBER:

A1.1