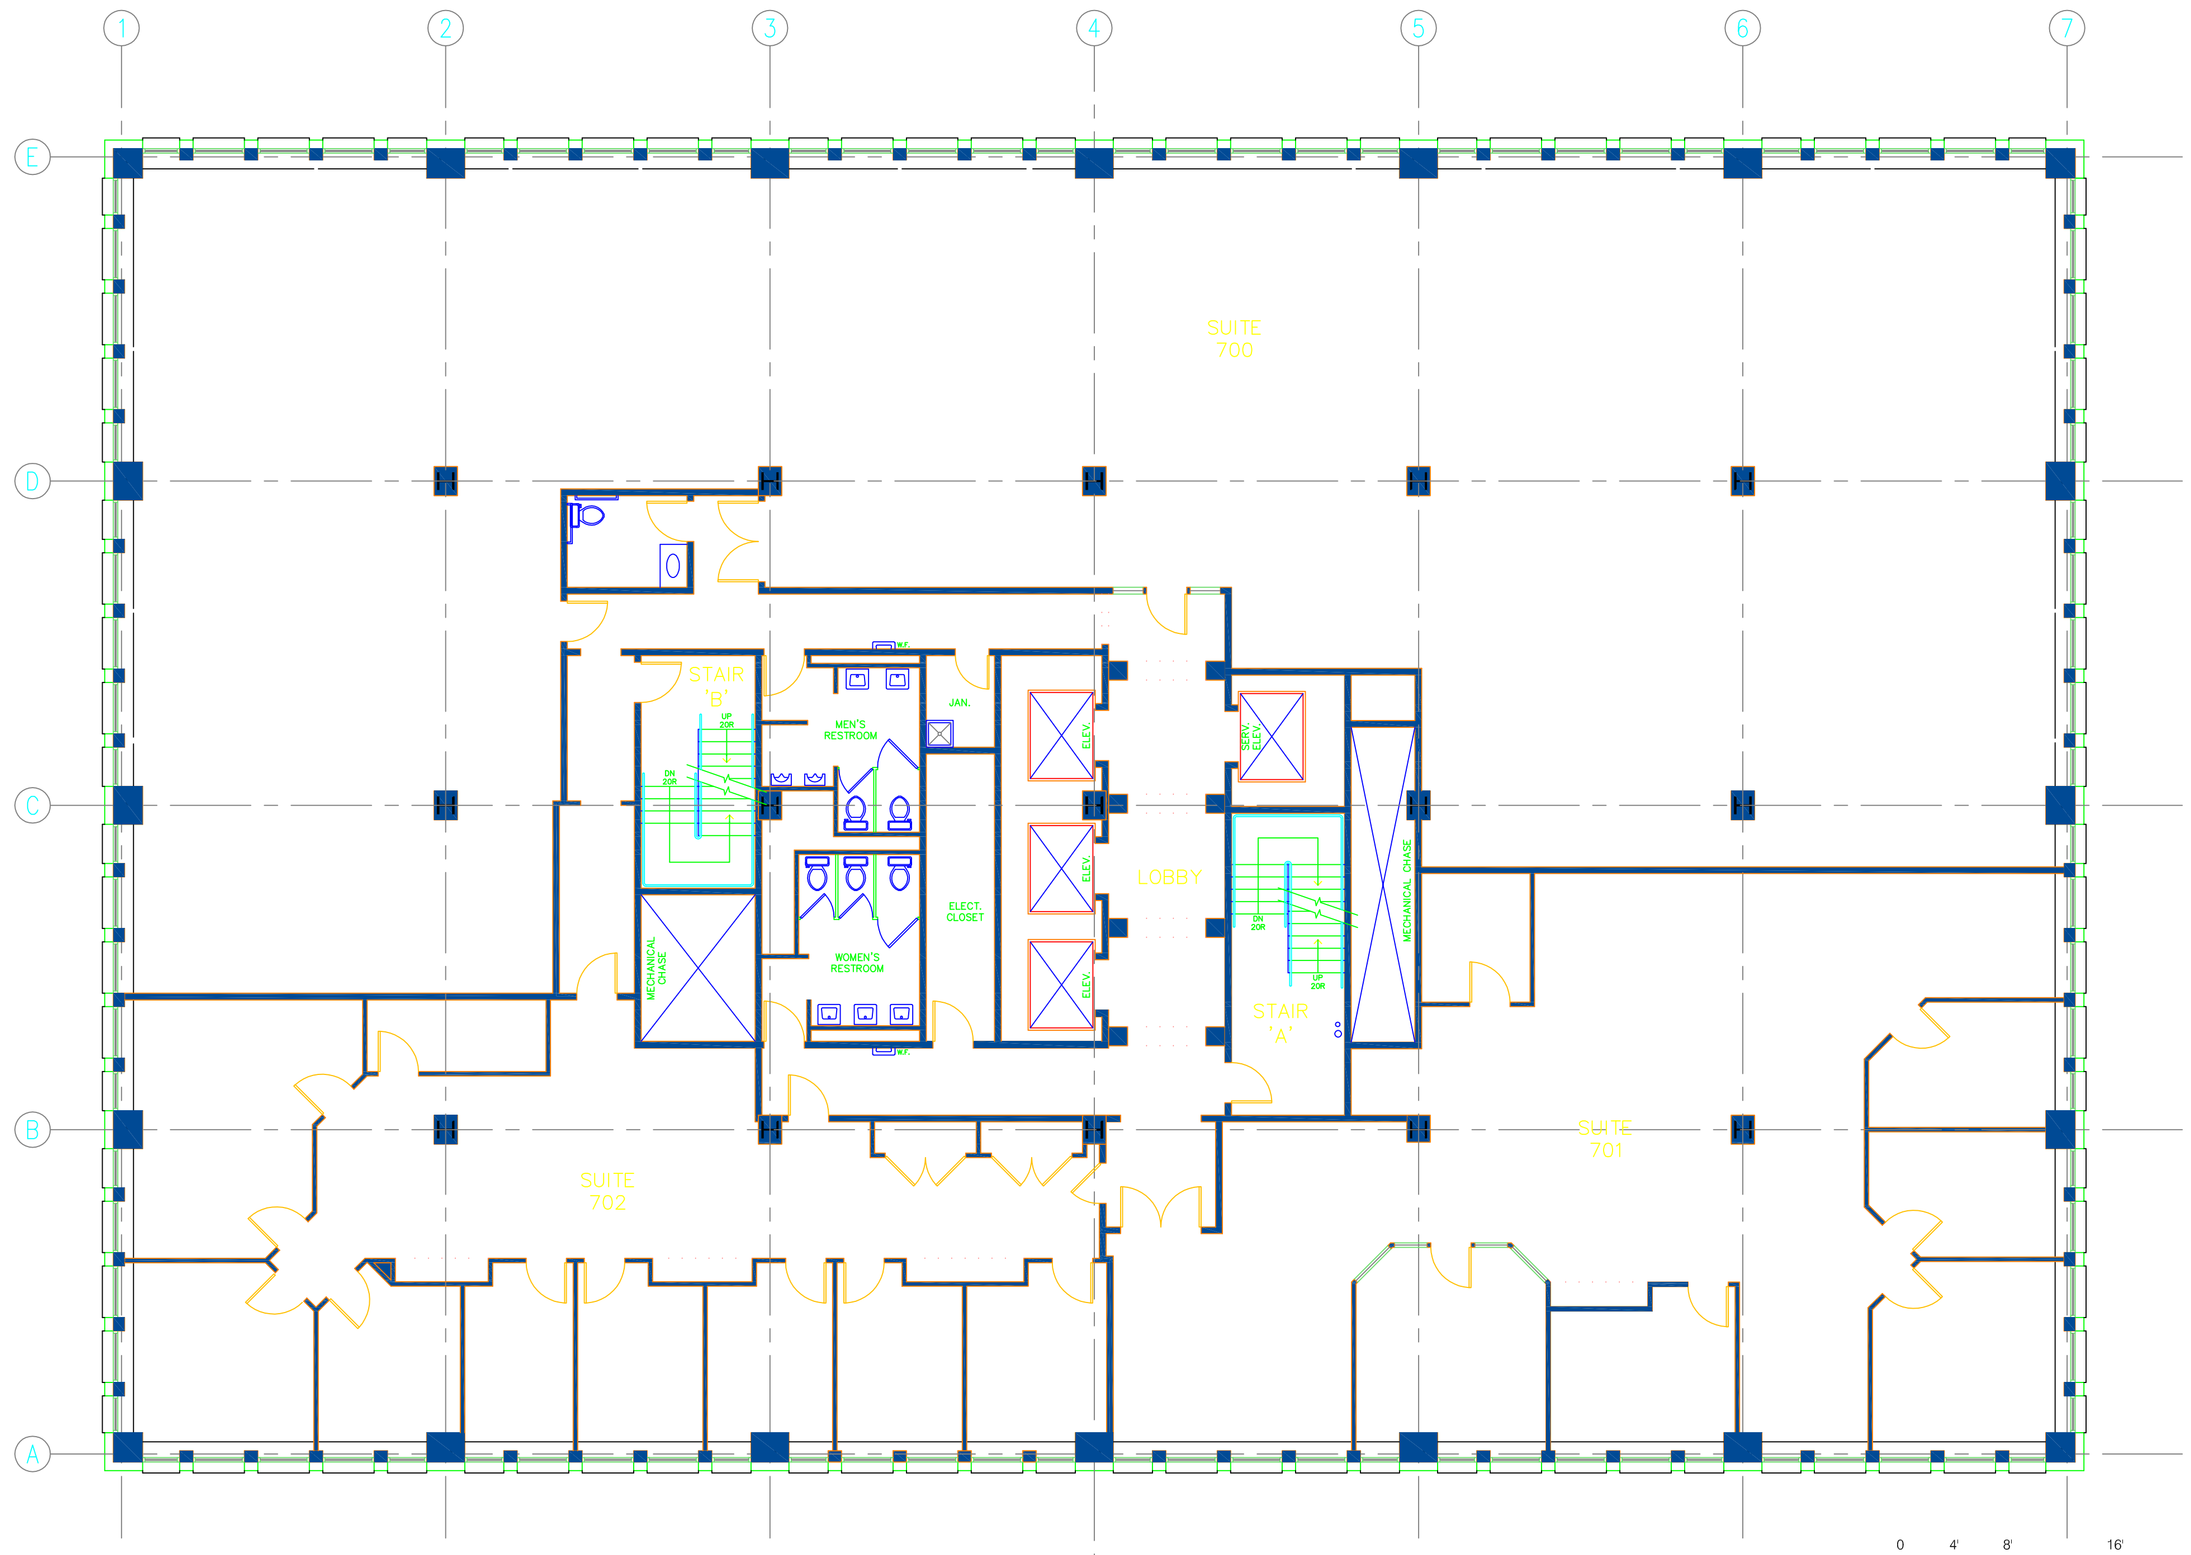

SEVENTH FLOOR EXISTING PLAN

1/8" = 1'-0"

0 4' 8' 16'

SCALE: 1/8" = 1'-0"

REGISTERED ARCHITECT
JOSEPH P. HEMES
NO. 1442
STATE OF MAINE

PROSPECT DESIGN
58 FORE ST. PORTLAND, ME
www.prospectdesign.me
T: 207 - 749 - 7400

HEMESphere DESIGN
Architecture
58 Fore Street
Portland, ME 04101
207.232.6079
joe@hemespheredesign.com
www.hemespheredesign.com

STONE COAST 4
1 CANAL PLAZA
STONECOAST FUND SERVICES

SHEET TITLE
EXISTING PLAN 07

PERMIT SET

REVISION

DRAWN BY:

DATE:
February 18, 2016

EX 7