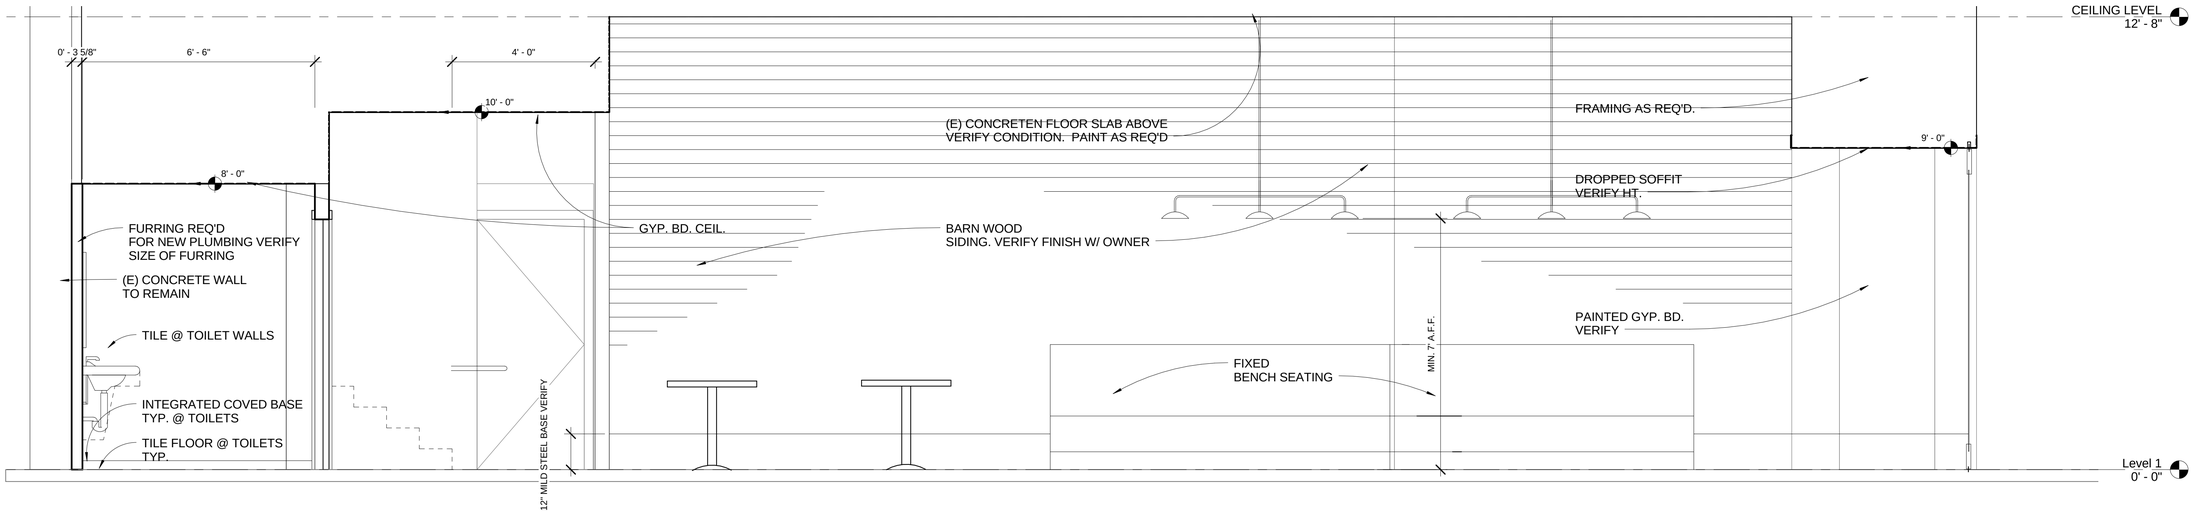

1 Section 2
1/2" = 1'-0"

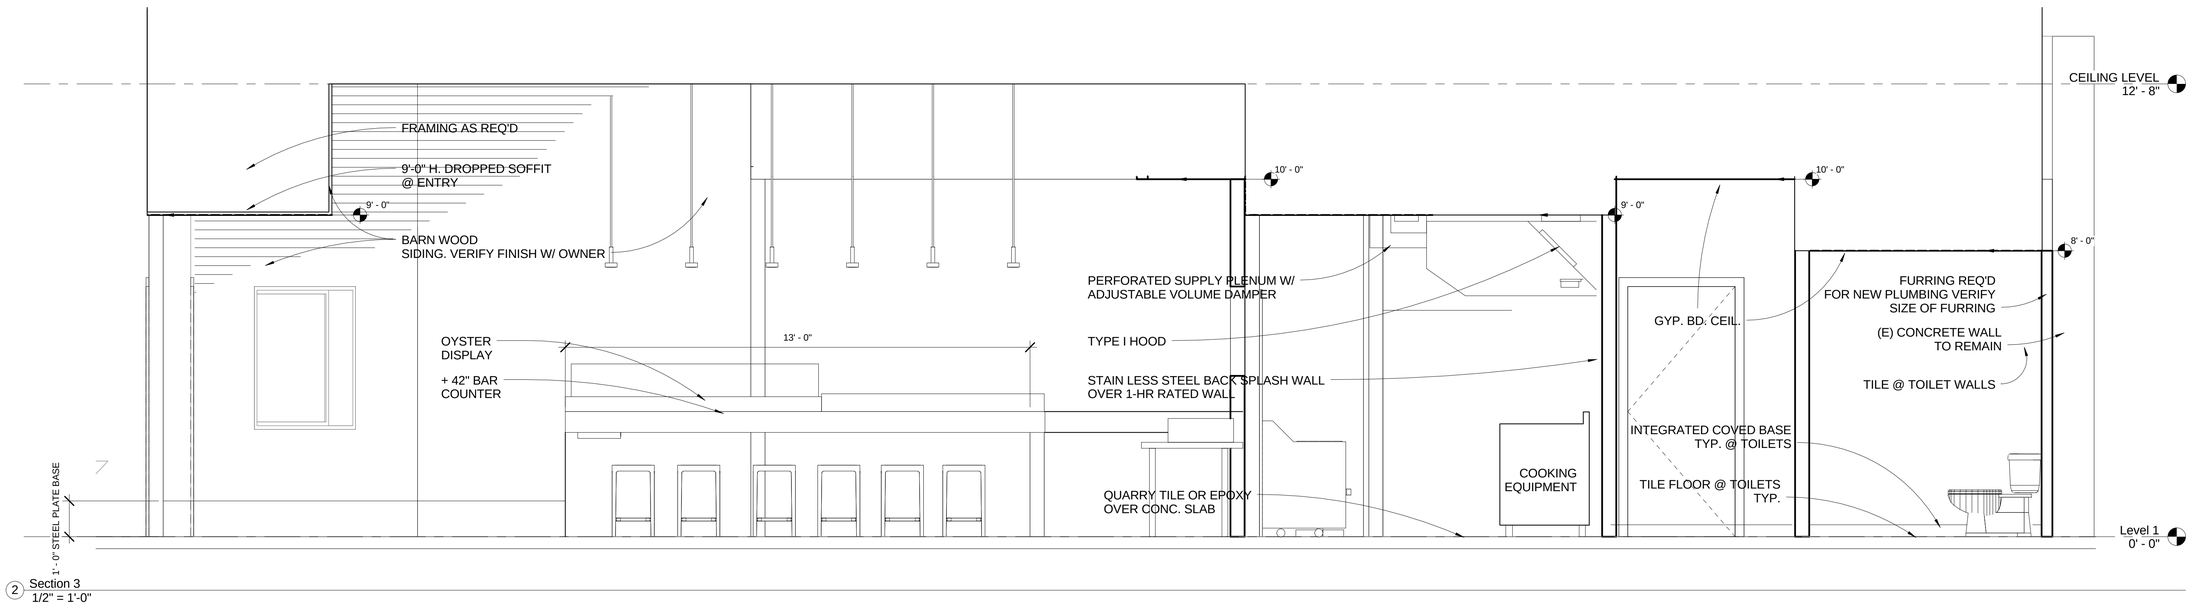

2 Section 3
1/2" = 1'-0"

REVISION

Tenant Improvement
Old Port Lobster Shack

425 FORE STREET
PORTLAND ME

PROJECT NUMBER	150101
DRAWN	Author
CHECKED	Checker
DATE	
SCALE	

ELEVATIONS

A-4.1