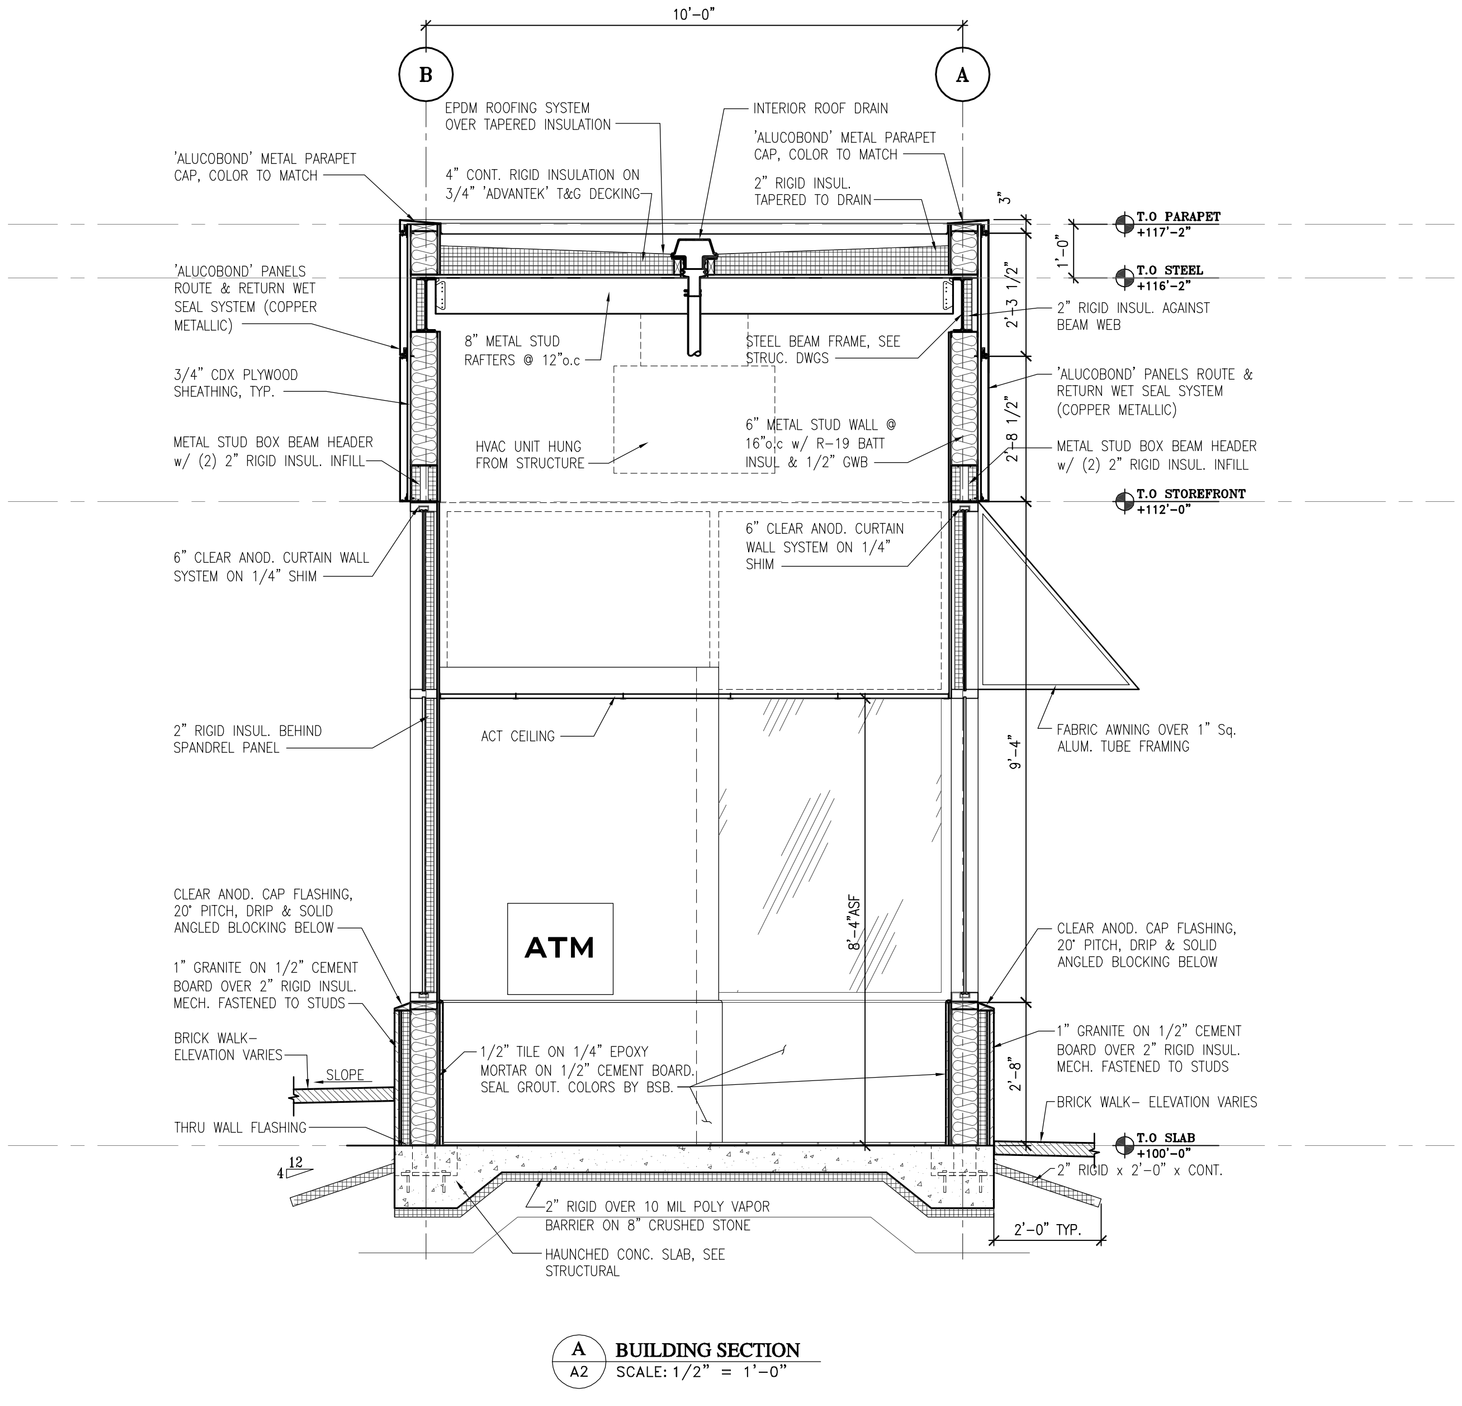

A/A2 BUILDING SECTION
SCALE: 1/2" = 1'-0"

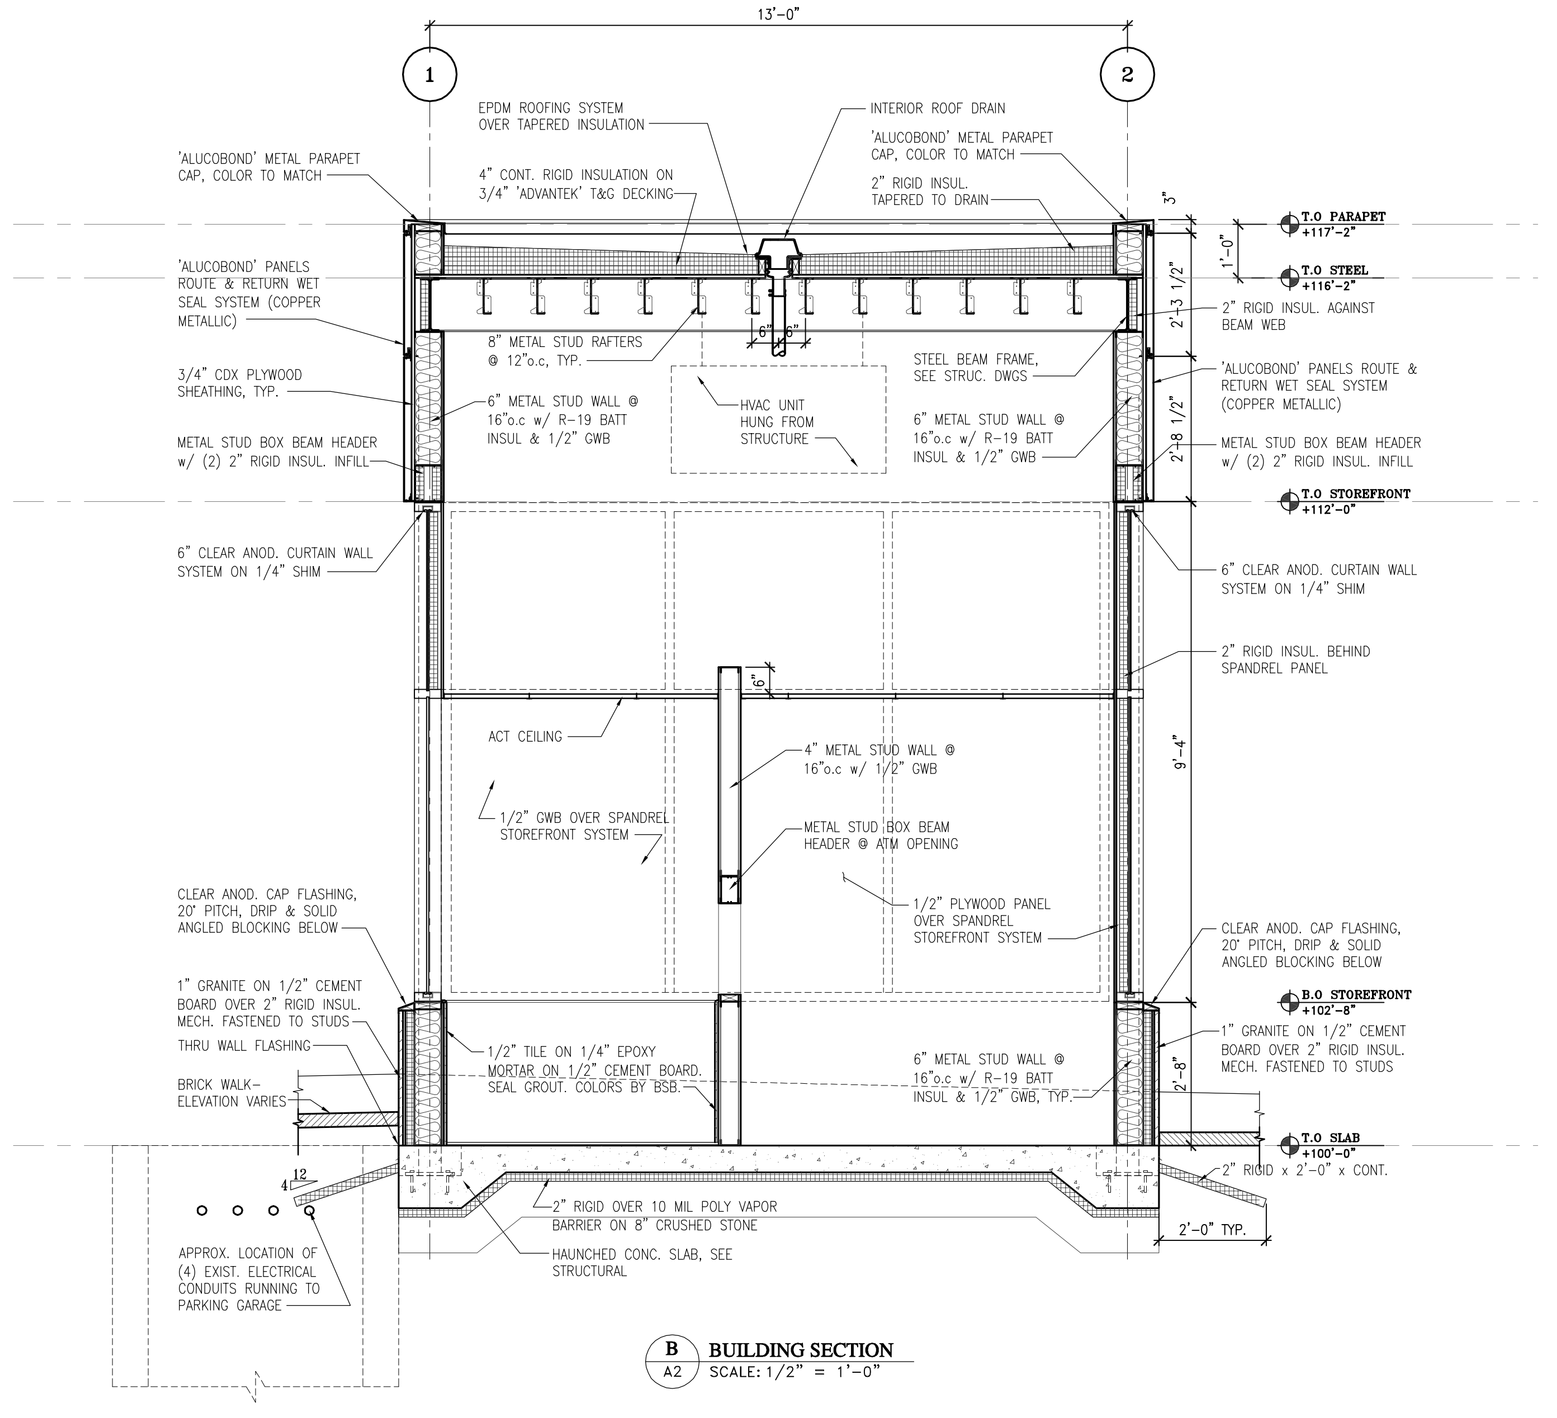

B/A2 BUILDING SECTION
SCALE: 1/2" = 1'-0"

03-31-11

ALPHA architects
17 CHESTNUT STREET
PORTLAND, ME 04101
PHONE: 207.761.9500
FAX: 207.761.9595
design@alphaarchitects.com

COPYRIGHT
Reuse or reproduction of the contents of this document is not permitted without written permission of ALPHA ARCHITECTS

REGISTERED ARCHITECT
STEVEN M. CRAMER
STATE OF MAINE

Bangor Savings Bank ATM
401 Fore Street
Portland ME 04101

JOB: 10146

ISSUE DATE	
PRELIM.	10-12-10
P STAFF	3-25-11
CD's	3-25-11
REV. 1	-
REV. 2	-
PRINT	03-31-11

BUILDING SECTIONS

A-3