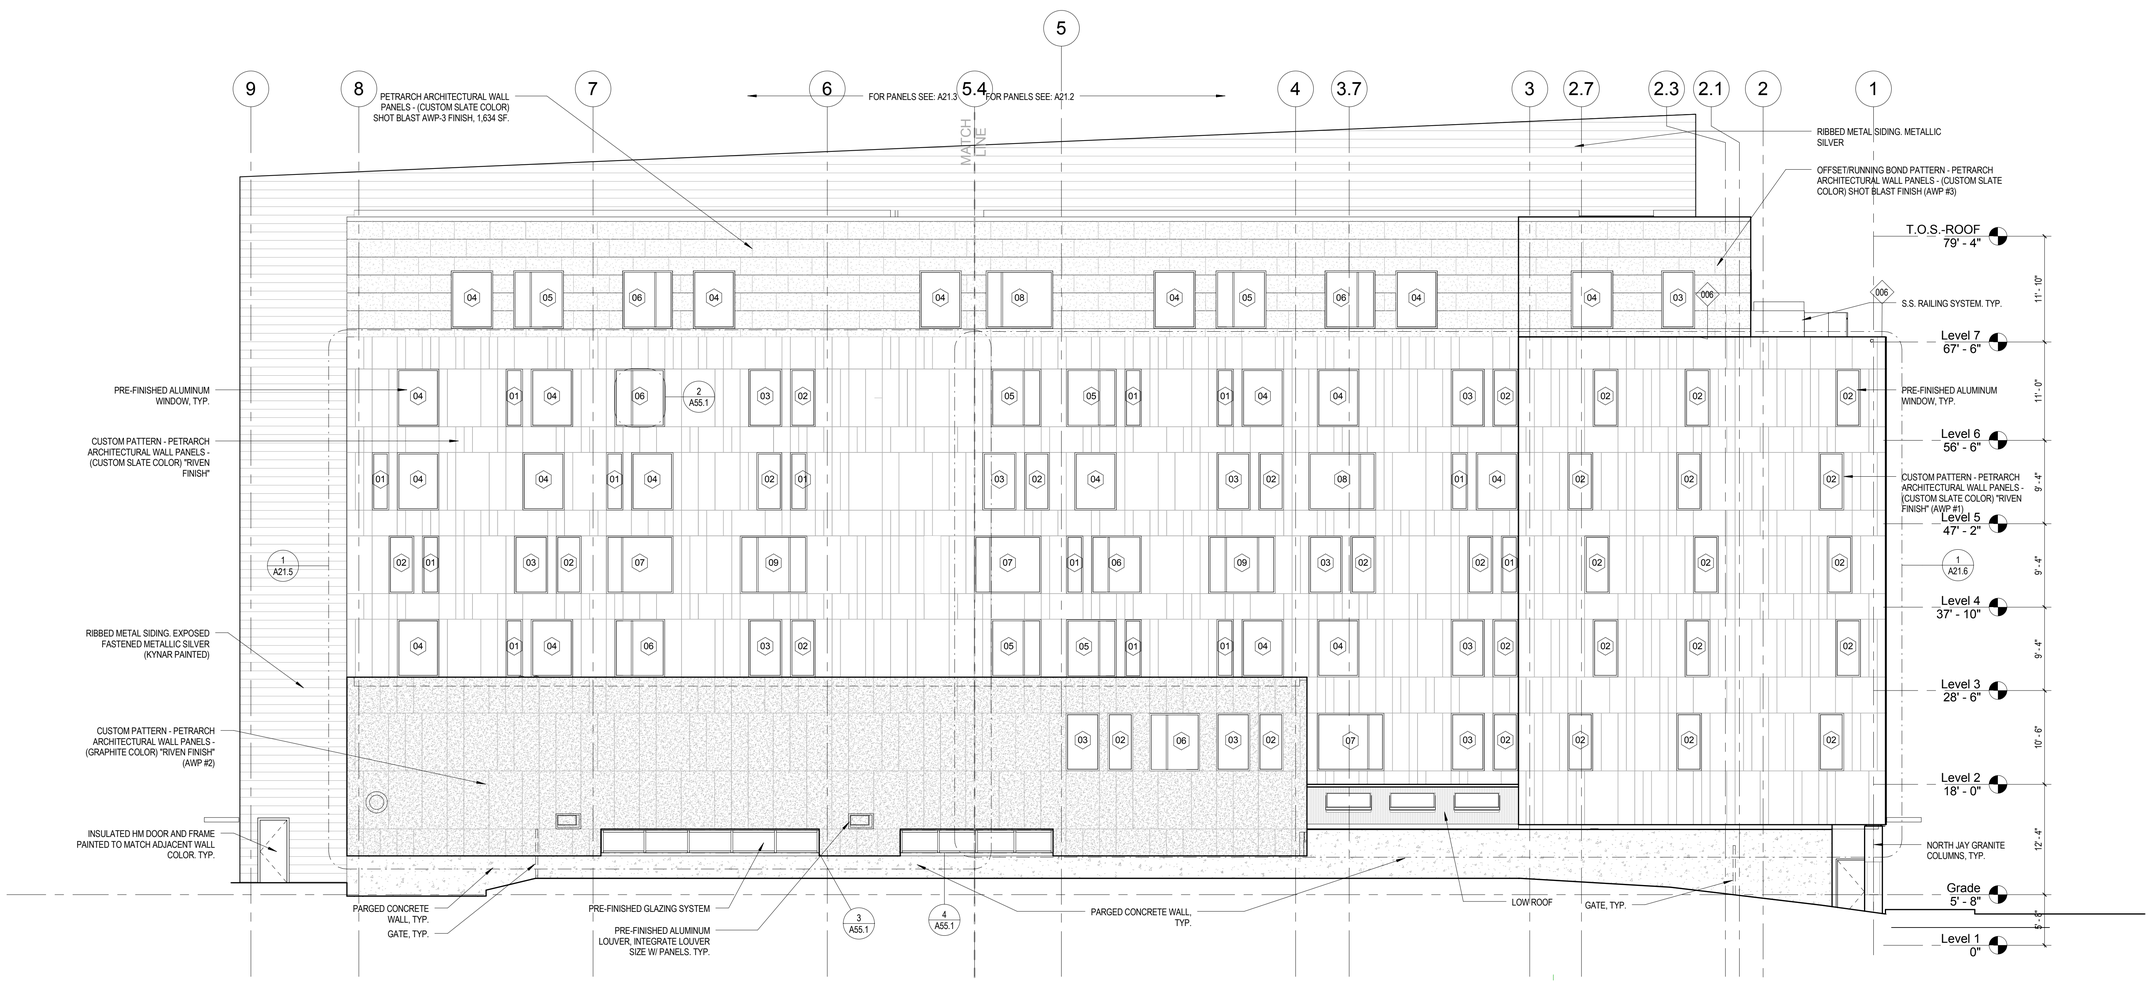

2 NORTH ELEVATION
1/8" = 1'-0"

CANAL 5 STUDIO
Architecture / Planning / Interior Design
207 553 2115
One Canal Plaza, Suite 888
Portland, Maine 04101
canal5studio.com

Project Title

HYATT PLACE PORTLAND - OLD PORT

443 FORE STREET, PORTLAND, ME

CSS Project No. 12013

LICENSED ARCHITECT
TIMOTHY R. HART
NO. 3291
STATE OF MAINE

Mark	Date	Description

Project Status

ISSUED FOR CONSTRUCTION

03-01-2013

Drawing Title

NORTH ELEVATION

Scale: 1/8" = 1'-0"

Drawing Number

A20.1