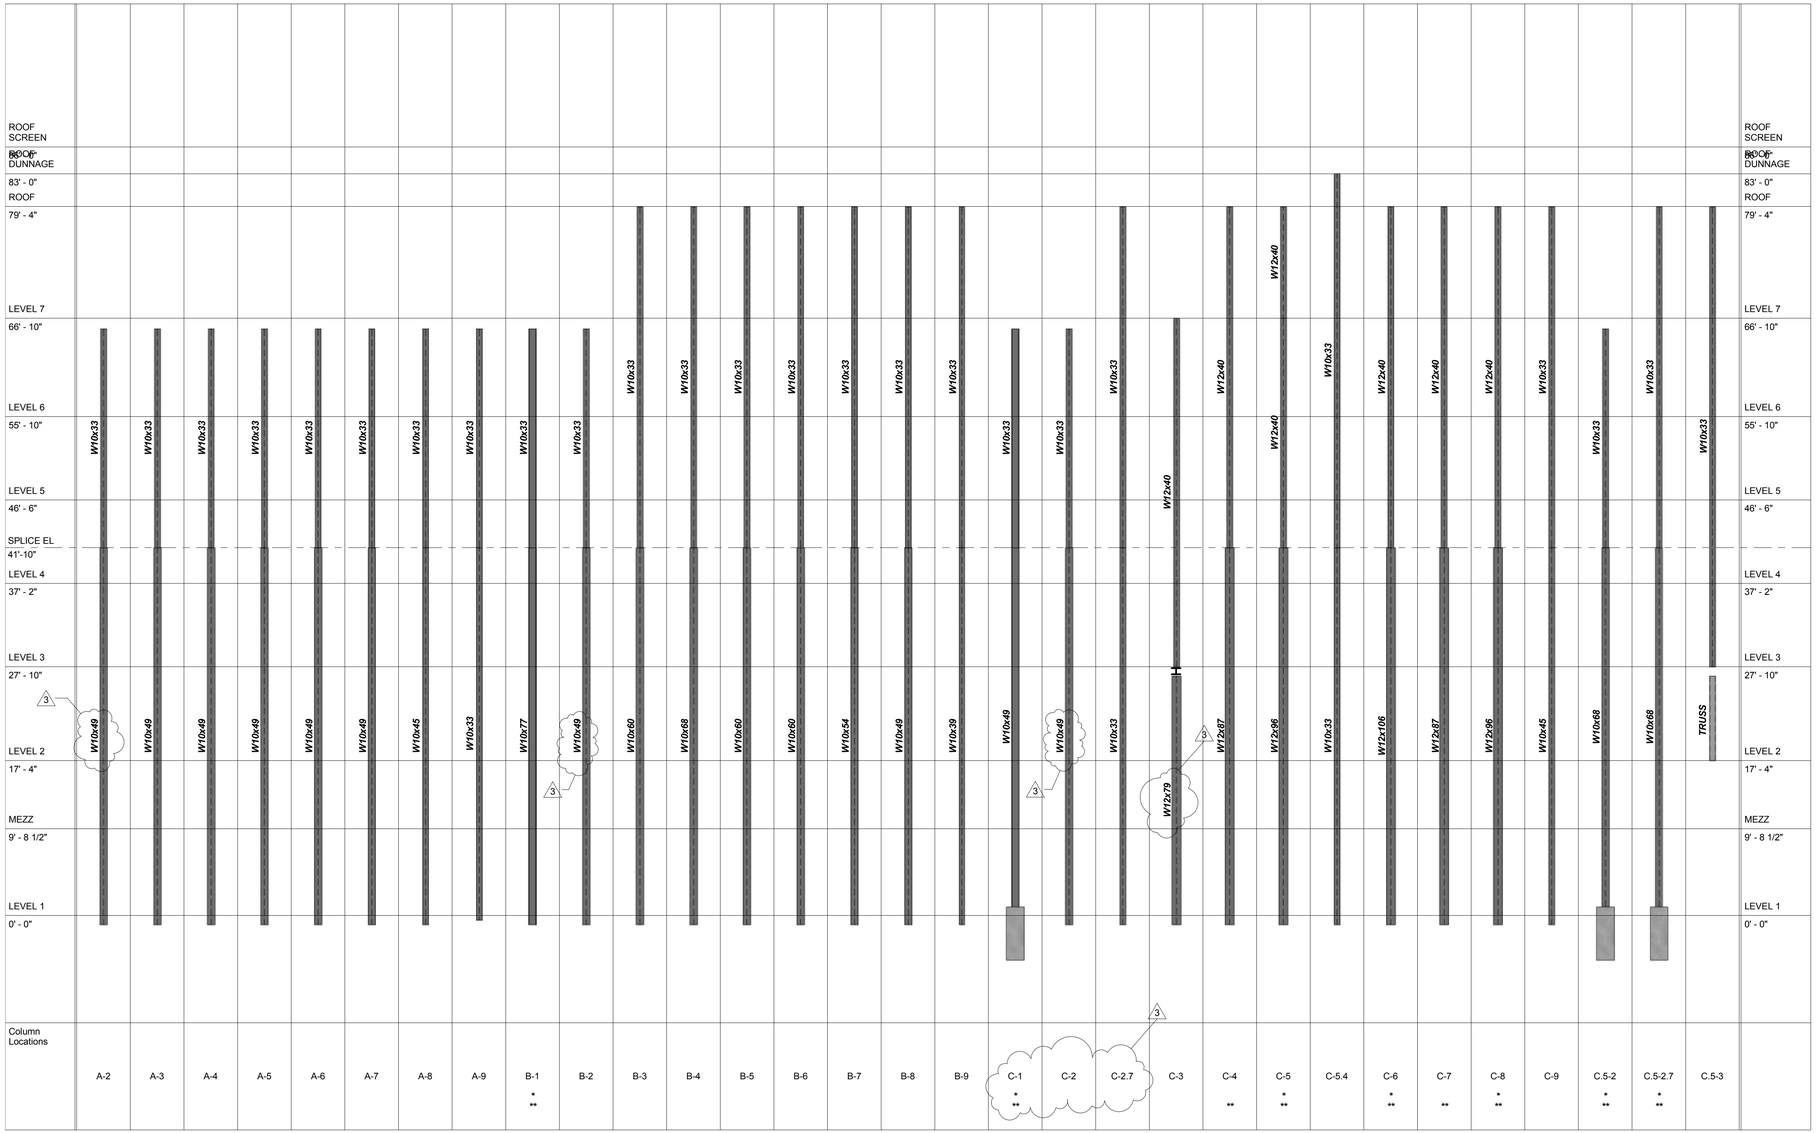

NOTES:

1. ***(*) INDICATES MODIFIED BASE PLATE. SEE BASE PLATE DETAILS DWG S5.1 & S5.4.***
2. ***(**) INDICATES COLUMN SPLICE TO BE DESIGNED PER LOADS SHOWN IN "COL SPLICE DETAIL AT BRACED FRAMES", DWG S5.1.***

CANAL 5 STUDIO
Architecture / Planning / Interior Design
207 553 2115
One Canal Plaza, Suite 888
Portland, Maine 04101
canal5studio.com

EAST BROWN COW MANAGEMENT, INC.

shinberg CONSULTING, LLC

BECKER STRUCTURAL ENGINEERS
75 York Street, Portland, Maine 04101
207.879.1838 ✦ beckerstructural.com

Project Title

HYATT PLACE PORTLAND-OLD PORT

443 FORE STREET PORTLAND, ME

CSS Project No. 12013

STATE OF MAINE
PAUL B. BECKER
NO. 6554
LICENSED PROFESSIONAL ENGINEER

Mark	Date	Description
3	1/18/13	GENERAL REVISIONS

Project Status

ISSUED FOR CONSTRUCTION

11/16/12

Drawing Title

COLUMN SCHEDULE

Scale: As indicated

Drawing Number

S4.1