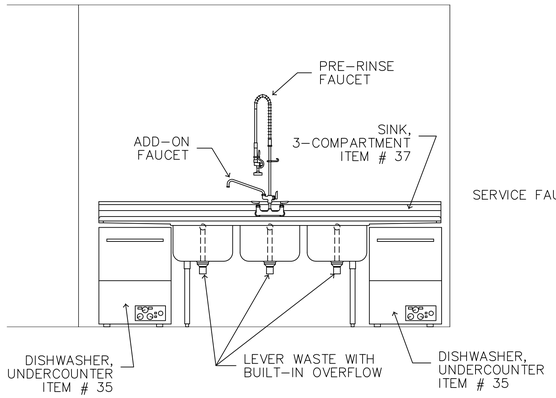

Dishwashing Area Elevation

SCALE – 1/2" = 1' – 0"

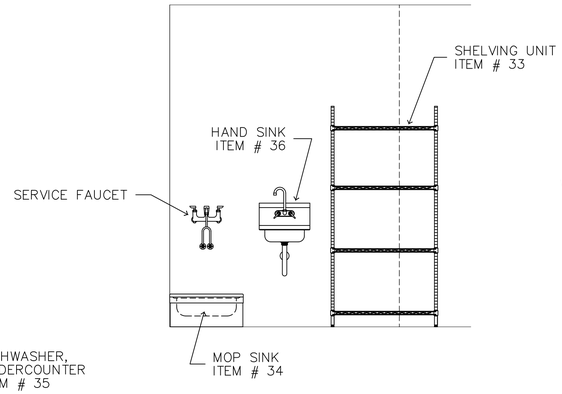

Mop Sink/Hand Sink Elevation

SCALE – 1/2" = 1' – 0"

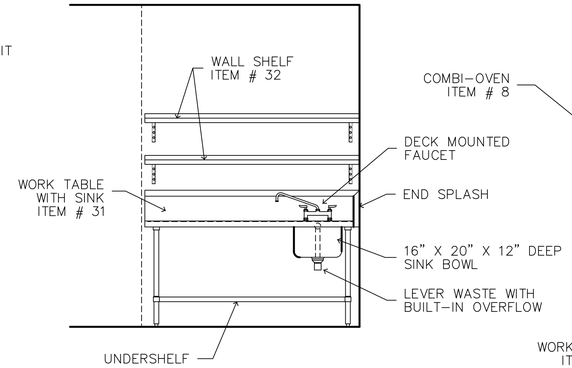

Prep Table with Sink Elevation

SCALE – 1/2" = 1' – 0"

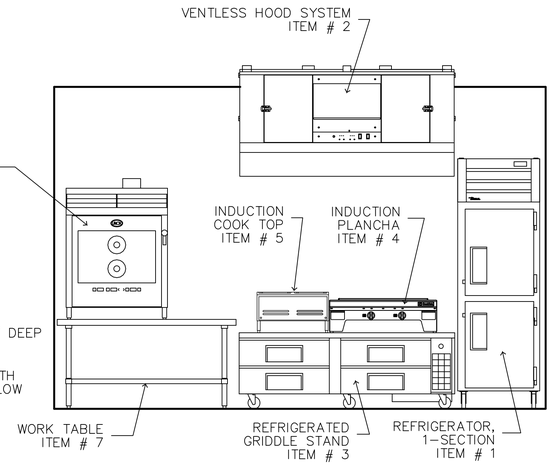

Cooking Line Elevation

SCALE – 1/2" = 1' – 0"

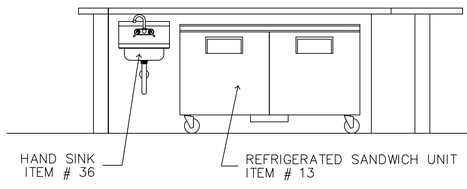

Prep Area Elevation

SCALE – 1/2" = 1' – 0"

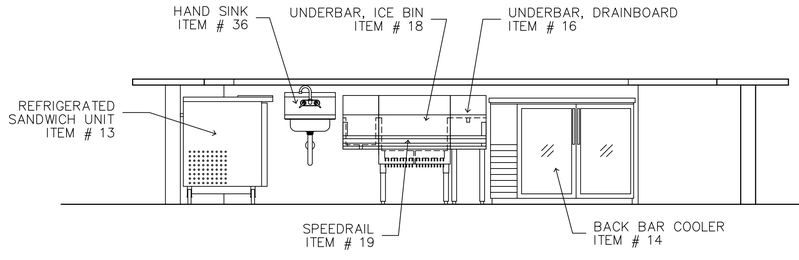

Underbar Equipment Elevations

SCALE – 1/2" = 1' – 0"

Project Title

443 Fore Street Restaurant

443 Fore Street, Portland, ME 04101

CSS Project No. 14011

THIS DRAWING IS THE PROPERTY OF CANAL 5 STUDIO AND IS NOT TO BE COPIED OR REPRODUCED IN PART OR WHOLE. 2014 © CANAL 5 STUDIO

Mark	Date	Description

Project Status

Construction Document Phase

Decenber 3, 2014

Drawing Title

Foodservice Equipment Details and Elevations

Scale: 1/2" = 1'-0"

Drawing Number

FS-05