Door Schedule

Mark	Width	Height	Comments	Door Hardware	Fire Rating	Door Panel Material	Door Panel Type	Frame Material	Frame Type
101	3' - 0"	7' - 0"	SLIDING POCKET-DOOR	SLIDING BARN-DOOR PRIVACY SET		WOOD	P	WOOD	
102	3' - 0"	7' - 0"	SLIDING POCKET-DOOR	SLIDING BARN-DOOR PRIVACY SET			P	WOOD	
103A	5' - 10"	7' - 11"	EXISTING DOOR	N/A	N/A	N/A		N/A	
103B	3' - 0"	7' - 0"	ALARMED EGRESS DOOR	PANIC HARDWARE WITH ALARM	1 1/2 HR	HM	F	HM	90 MIN.
104	3' - 0"	7' - 0"		STOREROOM FUNCTION	NONE	WOOD	F	HM	
105	2' - 6"	7' - 0"	DOUBLE SWING KITCHEN DOOR	DOUBLE SWING	NONE	HM	N	HM	
106	3' - 0"	7' - 0"	INSULATED DOOR BY COLD STORAGE MFR.	STOREROOM FUNCTION	NONE	N/A	F	N/A	
202	3' - 0"	7' - 0"		STOREROOM FUNCTION	NONE	WOOD	F	HM	

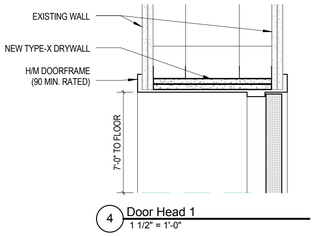

4 Door Head 1
1 1/2" = 1'-0"

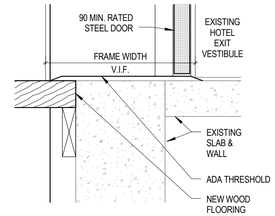

3 Door Threshold 1
1 1/2" = 1'-0"

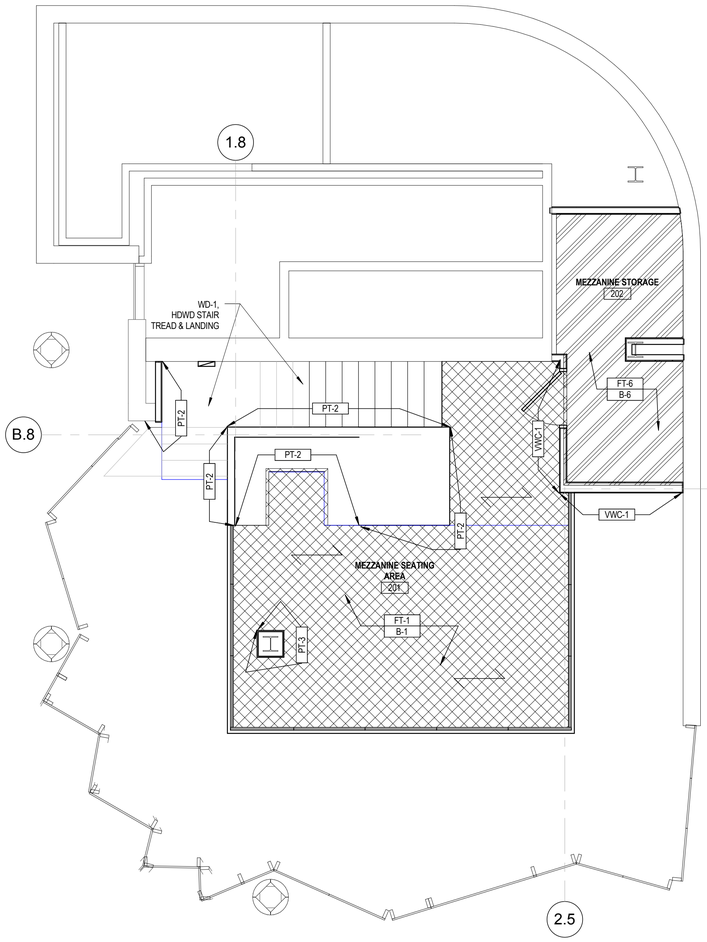

2 Mezzanine Floor Finish Plan
1/4" = 1'-0"

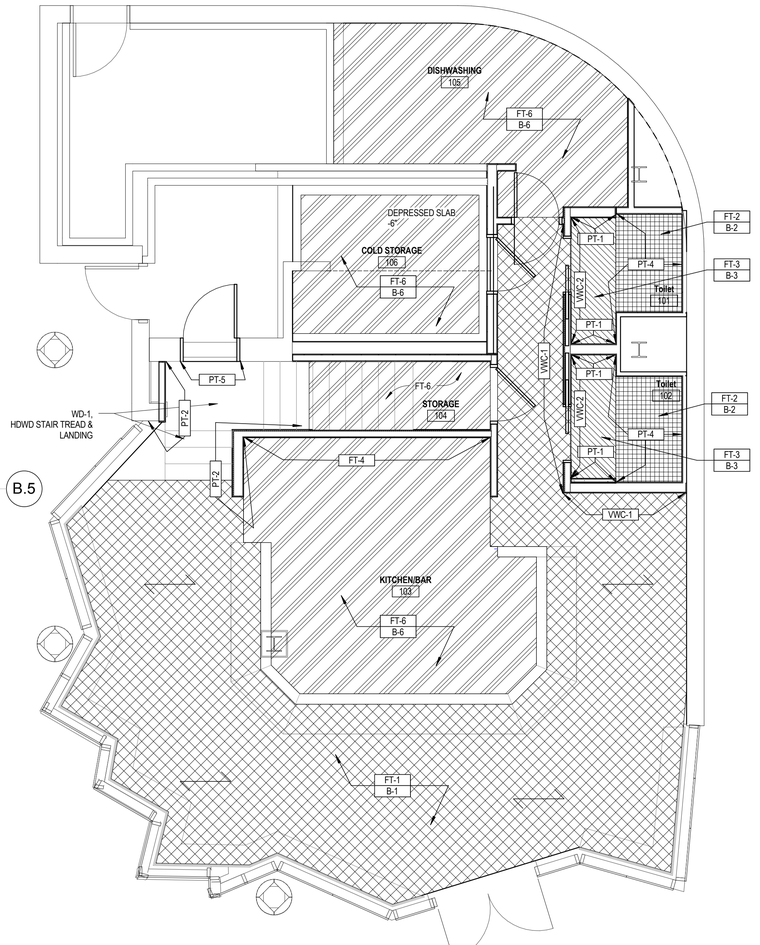

1 Ground Floor Finish Plan
1/4" = 1'-0"

0' 2' 4' 8' 16'

FINISH LEGEND

TILE

	CODE:	DESCRIPTION:	MANUFACTURER:	FINISH / COLOR:
	FT-1	PORCELAIN TILE STYLE: American Heritage SIZE: 9" x 36" Rectified THICKNESS: 1/2" COF: >0.50 Wet / >0.60 Dry	MARAZZI	ULCH Saddle, Floors
	FT-2	PORCELAIN TILE STYLE: Dom Khadi SIZE: 20" x 20" THICKNESS: COF: >60 Wet / >0.60 Dry	DOM CERAMICHE	DKH520 KHADI BEIGE - 584/MQ, Toilet
	FT-3	PORCELAIN TILE STYLE: Dom Khadi SIZE: 20" x 20" THICKNESS: COF: >60 Wet / >0.60 Dry	DOM CERAMICHE	DKH520 KHADI GREY - 584/MQ, Toilet Sink Area
	FT-4	ACCENT STONE VENEER STYLE: Gotham Bamboo SIZE: 24" X 48" Field Tile	DALTILE - SLIMLITE™ SLATE & QUARTZITE - NATURAL STONE	SILVER S196, Accent Stone Veneer
	FT-5	WALL TILE STYLE: Rittenhouse Square SIZE: 3 X 6 Wall Tile THICKNESS: 5/16" COF: >60 Wet / >0.60 Dry	DALTILE	ARCTIC WHITE 0190 (2), Bar
	FT-6	QUARRY TILE STYLE: Quarry Textures SIZE: 6 x 6 Pavers THICKNESS: 1/2" COF: >0.60 Wet / >0.60 Dry GROUT: 1/8"	DALTILE	ADOVE BROWN 0T05 (2), Kitchen/Bar,Cold Storage, Storage 104 and Dishwashing

BASE

	B-1	PORCELAIN TILE STYLE: American Heritage SIZE: 6" x 36" Rectified THICKNESS: 1/2" COF: >0.50 Wet / >0.60 Dry	MARAZZI	ULCH Saddle,
	B-2	BASE TILE STYLE: Dom Khadi SIZE: 3 1/8" x 13" THICKNESS: 3/8" COF: >60 Wet / >0.60 Dry	DOM CERAMICHE	DKHB20 BATTISCOPA BEIGE, Toilet
	B-3	PORCELAIN TILE STYLE: Dom Khadi SIZE: 3 1/8" x 13" THICKNESS: 3/8" COF: >60 Wet / >0.60 Dry	DOM CERAMICHE	DKHB40 BATTISCOPA BEIGE, Toilet
	B-6	QUARRY COVE BASE STYLE: Quarry Textures SIZE: 5 x 6 Cove Base THICKNESS: 1/2" COF: >0.60 Wet / >0.60 Dry	DALTILE	Q-3565, Kitchen/Bar,Cold Storage, Storage 104 and Dishwashing

SOLID SURFACE

	SS-1	QUARTZ THICKNESS: 3/4" EDGE TREATMENT: Eased / Polished	DALTILE, ONE QUARTZ SURFACE	HONEYED MAHOGANY - NQ94
	SS-2	QUARTZ THICKNESS: 3/4" EDGE TREATMENT: Eased / Polished	DALTILE, ONE QUARTZ SURFACE	MARBELESQUE - NQ74

PAINT

	PT-1	PAINT ProMar 200 Zero VOC FINISH: Latex Eggshell	Sherwin Williams	PUSSYWILLOW - SW 7643, Walls
	PT-2	PAINT ProMar 200 Zero VOC FINISH: Latex Eggshell	Sherwin Williams	SEALSKIN - SW7675, Walls
	PT-3	PAINT ProMar 200 Zero VOC FINISH: Latex Semi-Gloss	Sherwin Williams	BLACK FOX - SW 7020, Columns, Trim & Metal
	PT-4	PAINT ProMar 200 Zero VOC FINISH: Latex Semi-Gloss	Sherwin Williams	TANAGER - SW 6601, Toilet Walls
	PT-5	PAINT ProMar 200 Zero VOC FINISH: Latex Semi-Gloss	Sherwin Williams	CRISP LINEN - SW 6378, Ceiling
	PT-6	PAINT ProMar 200 Zero VOC FINISH: Latex Semi-Gloss	Sherwin Williams	DARKROOM - SW 7083, Ceiling

WOOD FINISH

	WD-1	HARDWOOD Light Stain Wood Classics Stain WOOD SPECIES: OAK	Sherwin Williams	TBD, Stair Treads
	WD-2	PLASTIC LAMINATE WOOD SPECIES: Macassar Ebony	Sherwin Williams	TBD, Bar Face Panels, Toilet Vanity

VINYL WALLCOVERING

	VWC-1	VINYL WALLCOVERING PATTERN NAME: METEOR W PATTERN NO: 6427W REPEAT: 52" VERTICAL BACKING: X-Protect™ Wall PATTERN MATCH: RANDOM	CARNEGIE, XOREL	720, Dining and Bar
	VWC-2	VINYL WALLCOVERING PATTERN NAME: CUSTOM GRAPHIC	DESIGNTEX, DIGITAL WALL	TBD, Toilet

ACOUSTICAL CEILING TILES

	ACT-1	ACOUSTICAL TILE STYLE: EDGE TYPE: FL SIZE:	PICTURE PANELS	STANDARD SOLID COLORED FABRIC PANELS - COLOR TBD

CANAL 5 STUDIO
Architecture / Planning / Interior Design
207 553 2115
One Canal Plaza, Suite 888
Portland, Maine 04101
canal5studio.com

Project Title

443 Fore Street

443 Fore Street, Portland, ME 04101

CSS Project No. 14011

DOOR AND HARDWARE NOTES:

1. SLIDING BARN DOORS FOR TOILET ROOMS - All products from *Real Sliding Hardware Co.*
Door: Cedar Horizontal Plank Barn Door. BDK-CR-3081-R. 30"x85".
Sliding Rail System: Aero Sliding Barn Door Rail System, 5 ft. length, oil rubbed bronze, "T" style bottom guide. SF-AE04K
Push/Pull Set: Swiss Rod 12" Rod, 9" Flush Pull, Oil Rubbed Bronze. P-RC-SWSET
Privacy Lock: Teardrop Privacy Lock, Black/Orb, DH-RC-TRDP-K

2. All hollow metal frames to be fully welded.

LICENSED ARCHITECT
TIMOTHY R. HART
NO. 3291
STATE OF MAINE

THIS DRAWING IS THE PROPERTY OF CANAL 5 STUDIO AND IS NOT TO BE COPIED OR REPRODUCED IN PART OR WHOLE. 2014 © CANAL 5 STUDIO

Mark	Date	Description

Project Status

ISSUED FOR PERMIT

DECEMBER 05, 2014

Drawing Title

DOORS AND FINISHES

Scale: As indicated

Drawing Number

A72.1