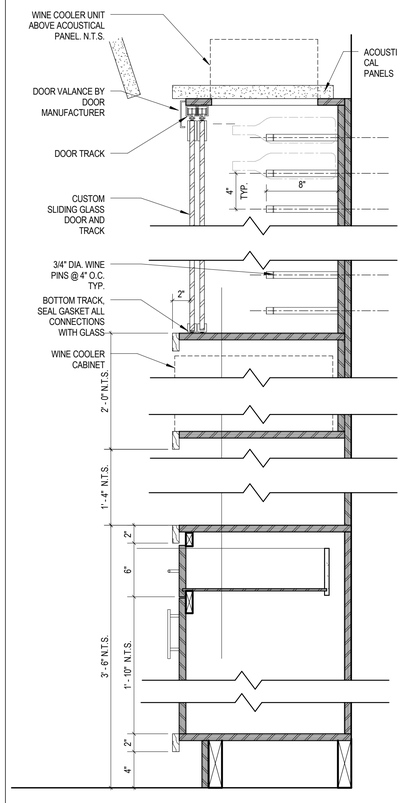

13 CUSTOM WINE RACK SECTION
1 1/2" = 1'-0"

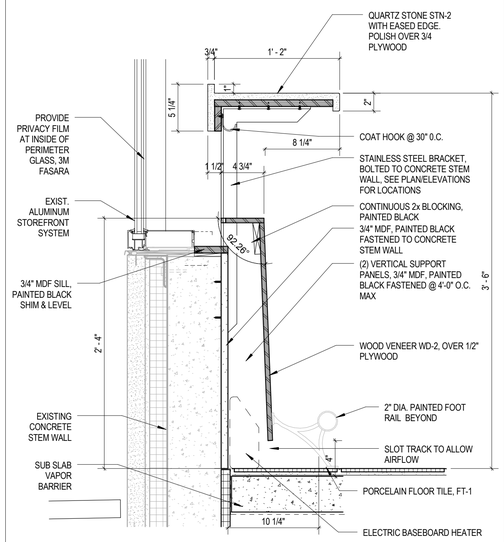

11 PERIMETER COUNTER
1 1/2" = 1'-0"

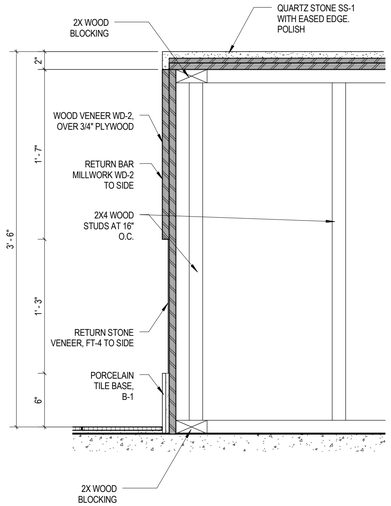

9 MILLWORK DETAIL
1 1/2" = 1'-0"

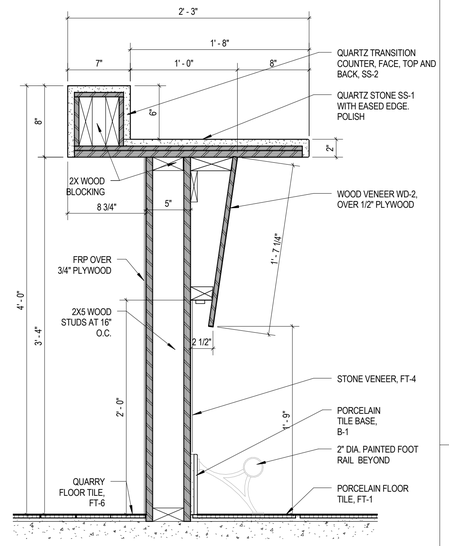

6 MILLWORK SECTION @ BAR
1 1/2" = 1'-0"

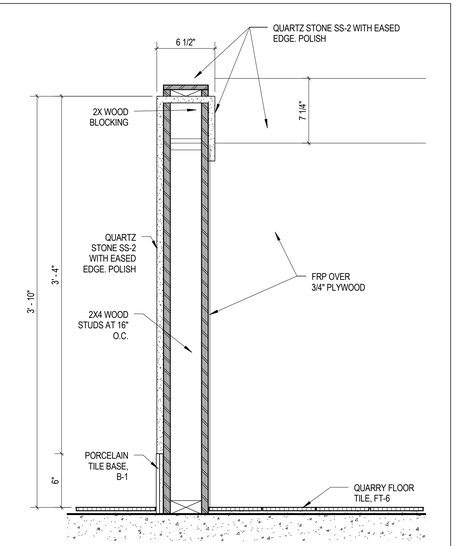

3 MILLWORK DETAIL
1 1/2" = 1'-0"

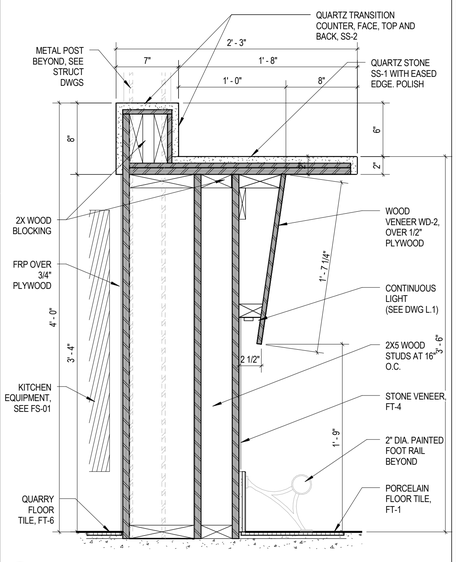

2 SECTION @ BAR
1 1/2" = 1'-0"

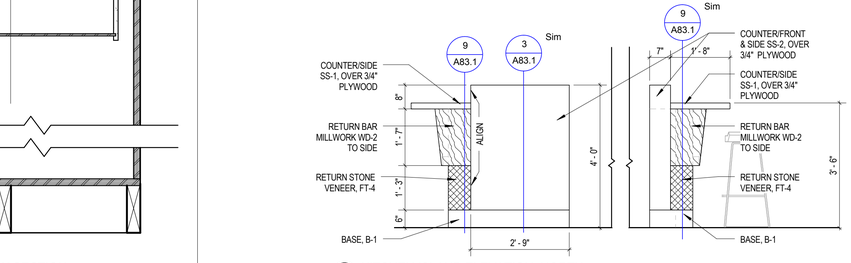

8 KITCHEN ISLAND ELEVATION NORTH
1/2" = 1'-0"

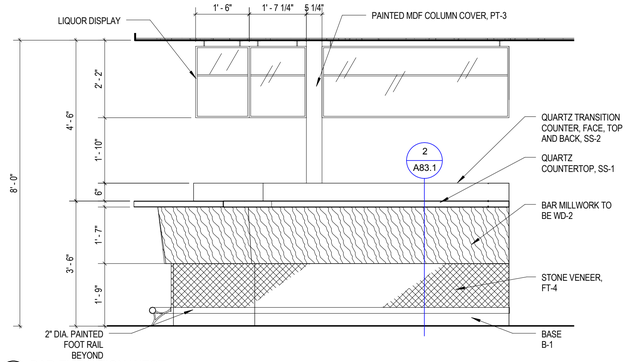

5 BAR ELEVATION WEST
1/2" = 1'-0"

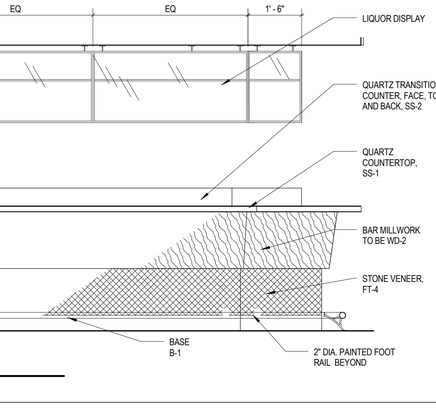

7 BAR ELEVATION NORTH
1/2" = 1'-0"

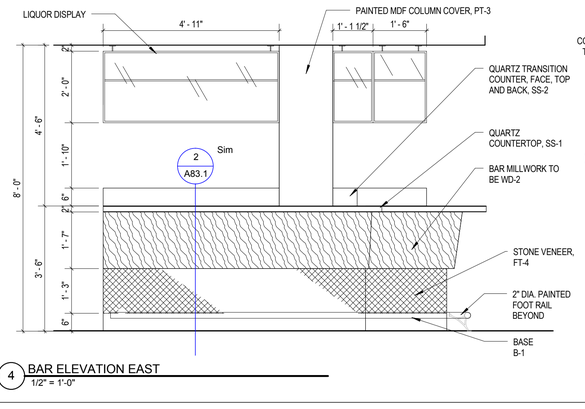

4 BAR ELEVATION EAST
1/2" = 1'-0"

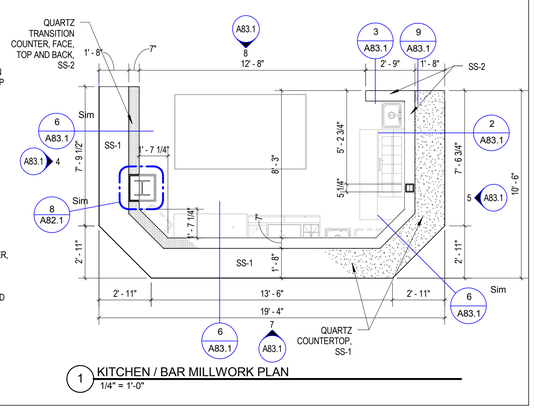

1 KITCHEN / BAR MILLWORK PLAN
1/4" = 1'-0"

CANAL 5 STUDIO
Architecture / Planning / Interior Design
207 553 2115
One Canal Plaza, Suite 888
Portland, Maine 04101
canal5studio.com

Project Title

443 Fore Street

443 Fore Street, Portland, ME 04101

CSS Project No. 14011

LICENSED ARCHITECT
TIMOTHY R. HART
NO. 3291
STATE OF MAINE

THIS DRAWING IS THE PROPERTY OF CANAL 5 STUDIO AND IS NOT TO BE COPIED OR REPRODUCED IN PART OR WHOLE. 2014 © CANAL 5 STUDIO

Mark	Date	Description

Project Status

ISSUED FOR PERMIT

DECEMBER 05, 2014

Drawing Title

MILLWORK DETAILS

Scale: As indicated

Drawing Number

A83.1