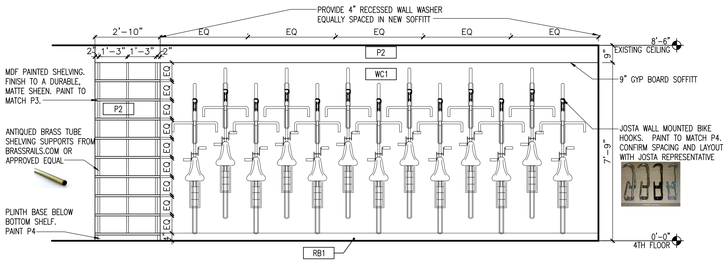

1 BIKE WALL
SCALE: 3/8"=1'-0"

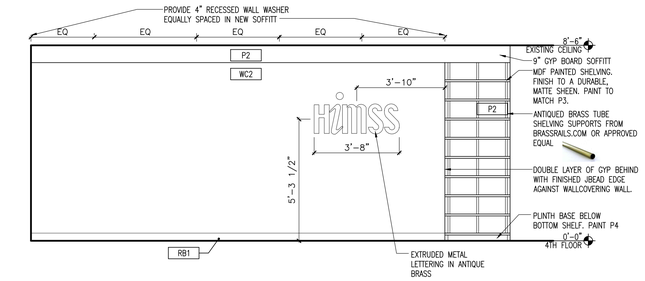

2 SIGNAGE WALL
SCALE: 3/8"=1'-0"

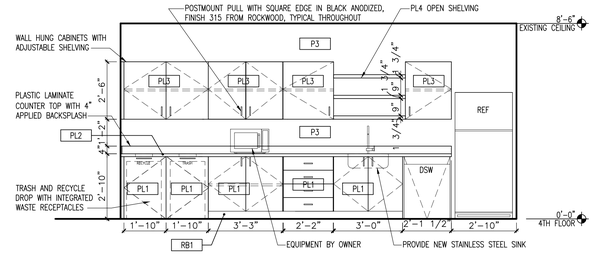

3 PANTRY
SCALE: 3/8"=1'-0"

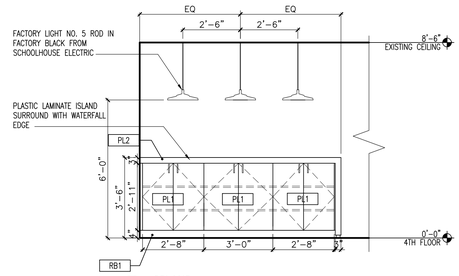

4 ISLAND
SCALE: 3/8"=1'-0"

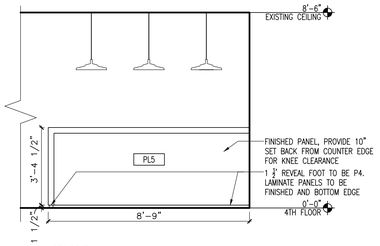

5 ISLAND
SCALE: 3/8"=1'-0"

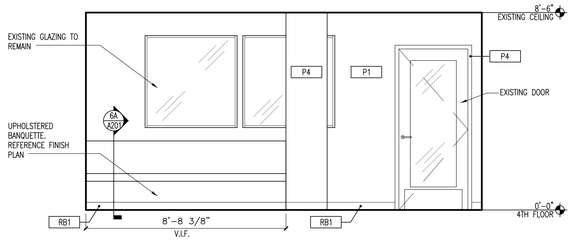

6 BANQUETTE
SCALE: 3/8"=1'-0"

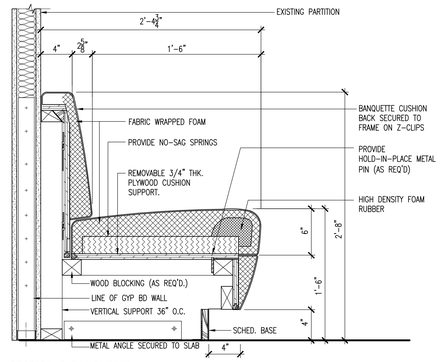

6A SECTION @ BANQUETTE
SCALE: 1 1/2"=1'-0"

7 VIDEO PRODUCTION ROOM
SCALE: 3/8"=1'-0"

8 WEBINAR PRODUCTION ROOM
SCALE: 3/8"=1'-0"

9 WEBINAR PRODUCTION ROOM
SCALE: 3/8"=1'-0"

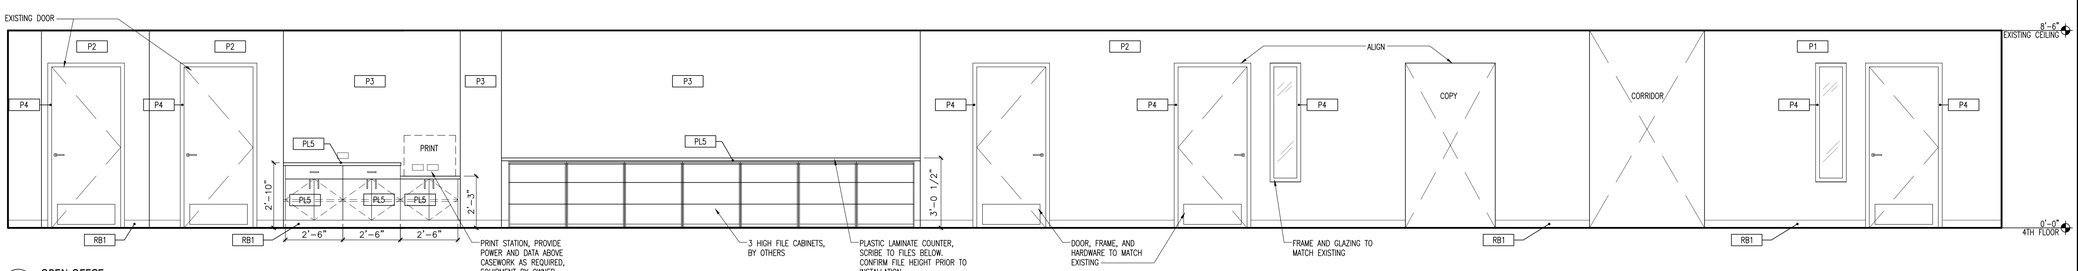

10 OPEN OFFCE
SCALE: 3/8"=1'-0"

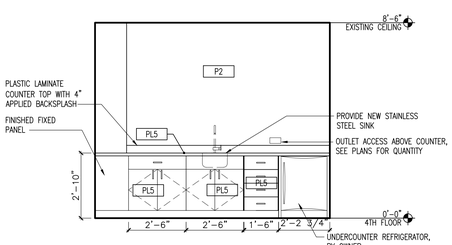

11 WELLNESS ROOM
SCALE: 3/8"=1'-0"

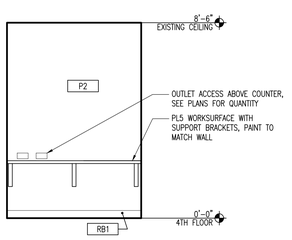

12 MODERATION ROOM
SCALE: 3/8"=1'-0"

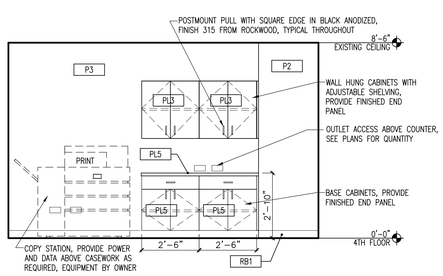

13 COPY ROOM
SCALE: 3/8"=1'-0"

NOT FOR CONSTRUCTION: DESIGN DEVELOPMENT

HIMSS
transforming healthcare through IT

Ted Moudis Associates
ARCHITECTURE
INTERIOR DESIGN
NEW YORK | CHICAGO | LONDON
79 Madison Avenue, 10th Floor, New York, NY 10016, T. 212 561 2000
The LaSalle Wacker, 221 North LaSalle Street, Chicago, IL 60601, T. 312 924 5000
MCM Architecture Limited, 71 Hopton Street, London SE19LR, UK, T. 020 7902 0900

CONSULTANT

CONSULTANT

CONSULTANT

NO.	DATE	DESCRIPTIONS
1	7/11/14	ISSUED FOR DESIGN DEVELOPMENT

ISSUE/REVISION

KEY PLAN - AREA OF WORK

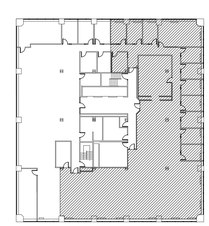

PROJECT NUMBER	114276.01
SCALE	AS NOTED
DATE	07/09/14
PROJECT MANAGER	DP
PROJECT ARCHITECT	DC
DRAWN BY	JW
CHECKED BY	DP
CADD FILE	114276-A-201EL.dwg

TWO MONUMENT SQUARE
PORTLAND, ME 04101
FLOOR 04

ELEVATIONS

A-201.00

Jul 11, 2014 - 4:35pm
JWallace R:\2013\HIMSS\113503.01 - TBD Portland, ME\02-Drawings\03-CD\CD set\114276-A-201EL.dwg