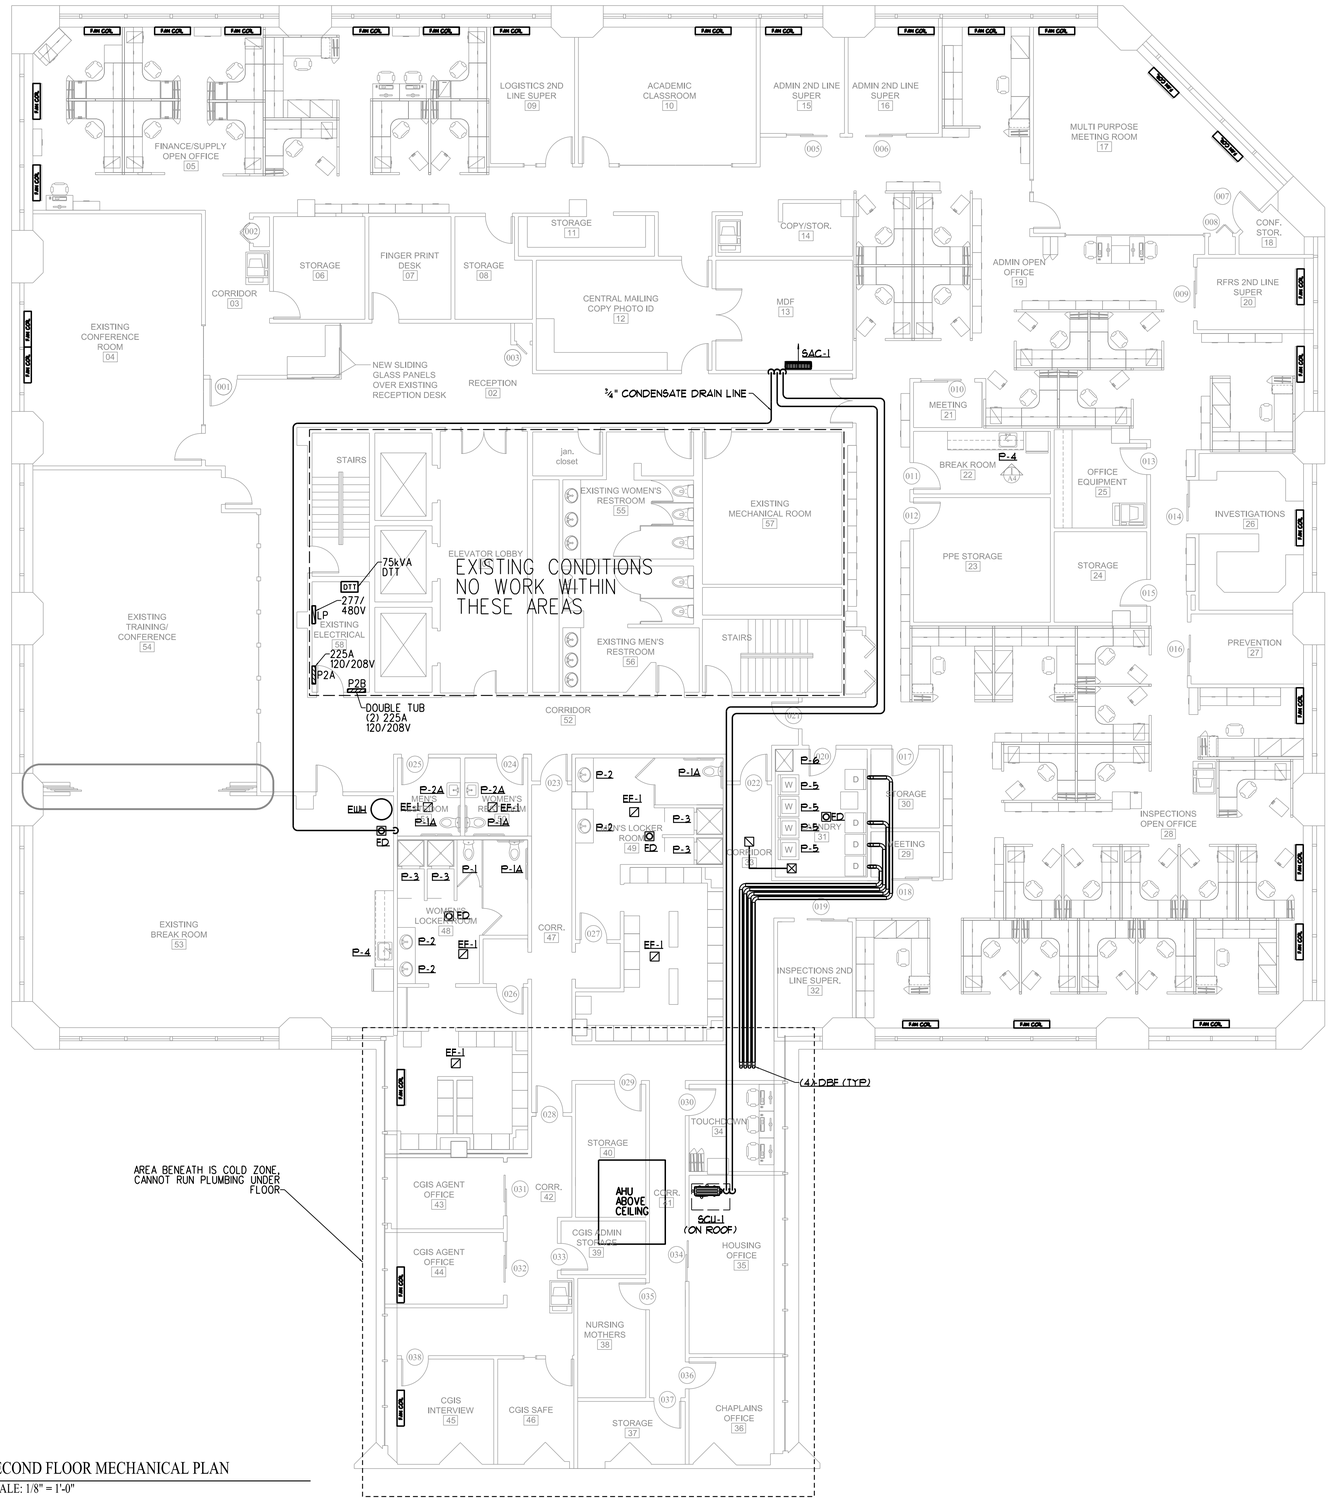

1 | SECOND FLOOR MECHANICAL PLAN
SCALE: 1/8" = 1'-0"

Prepared For:

Consulting Engineer:
BENNETT ENGINEERING
MECHANICAL • ELECTRICAL
(207) 892-9475

Architect:
ARCHETYPE architects
48 Union Wharf Portland, Maine 04101
(207) 772-6022 Fax (207) 772-4056

Project:

Revisions:

Scale: 1/8" = 1'-0"

Date: 16 September 2013

MECHANICAL PLAN

M1