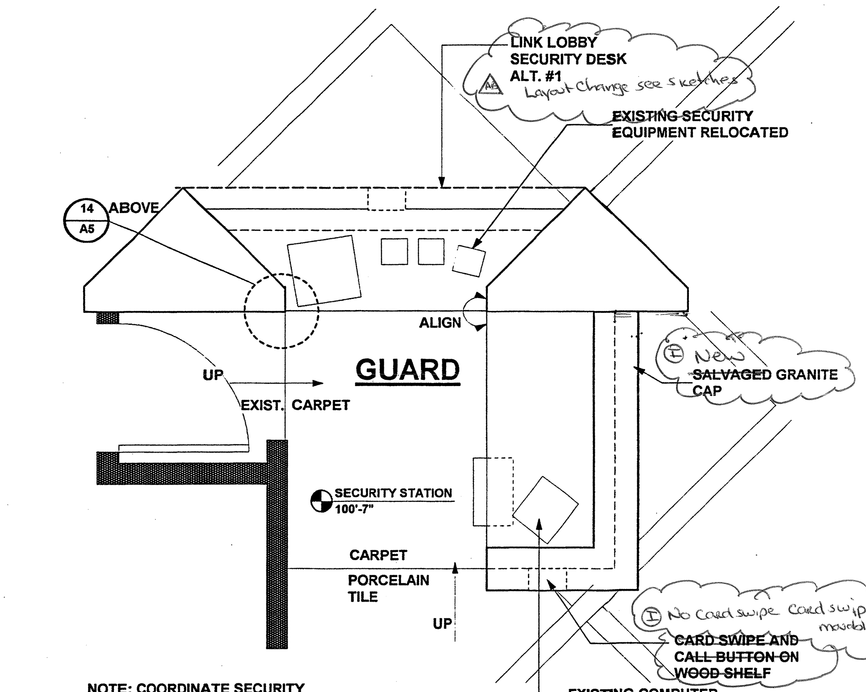

NOTE: COORDINATE SECURITY EQUIPMENT REQUIREMENTS WITH OWNER.

12 A3 **ENLARGED PLAN @ DESK**
Scale: 1/2" = 1'-0"

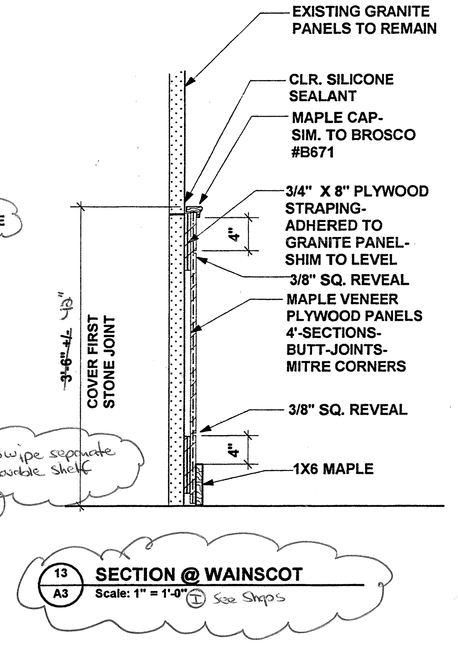

13 A3 **SECTION @ WAINSCOT**
Scale: 1" = 1'-0" See Shop's

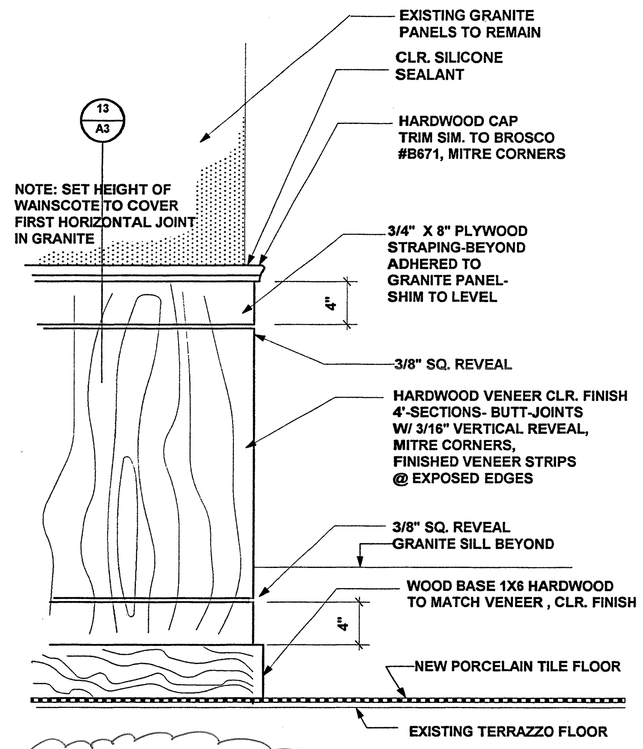

14 A3 **ELEVATION @ WAINSCOT**
Scale: 1 1/2"= 1'-0" See Shops

NOTE:
REPLACE ALL ELECTRICAL COVERS / ACESSORIES IN AFFECTED AREAS.

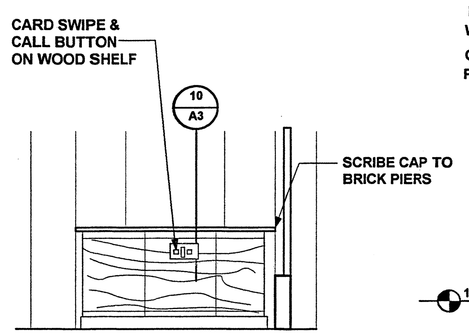

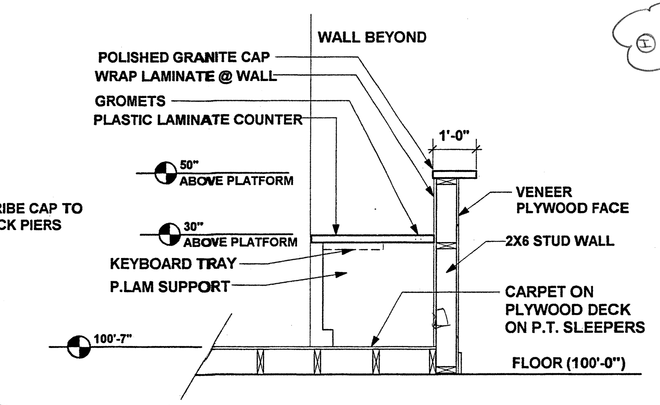

11 A3 **SECURITY DESK ELEVATION FROM LINK LOBBY (ALT. #2)**
Scale: 1/4" = 1'-0" See Sketches

10 A3 **SECTION THROUGH DESK**
Scale: 1/2" = 1'-0"

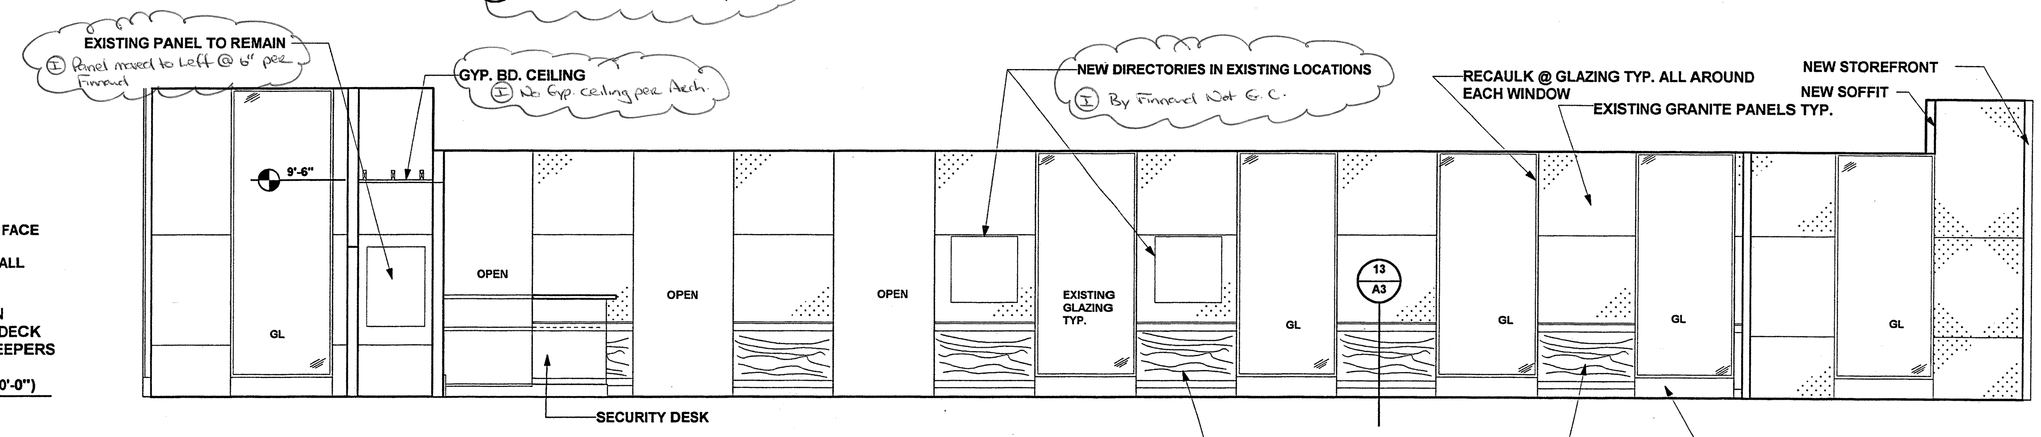

9 A3 **EAST ELEVATION @ ONE MONUMENT LOBBY**
Scale: 1/4" = 1'-0"

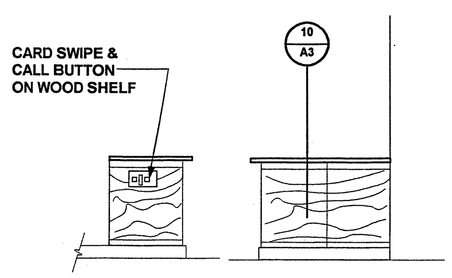

8 A3 **SECURITY DESK ELEVATIONS**
Scale: 1/4" = 1'-0" See Sketches

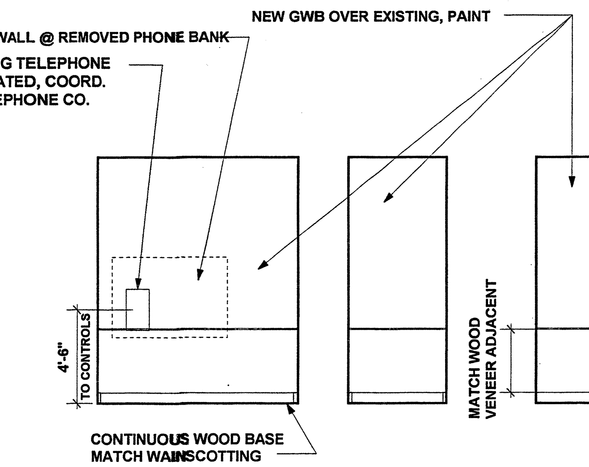

7 A3 **TELEPHONE BANK ELEVATIONS**
Scale: 1/4" = 1'-0"

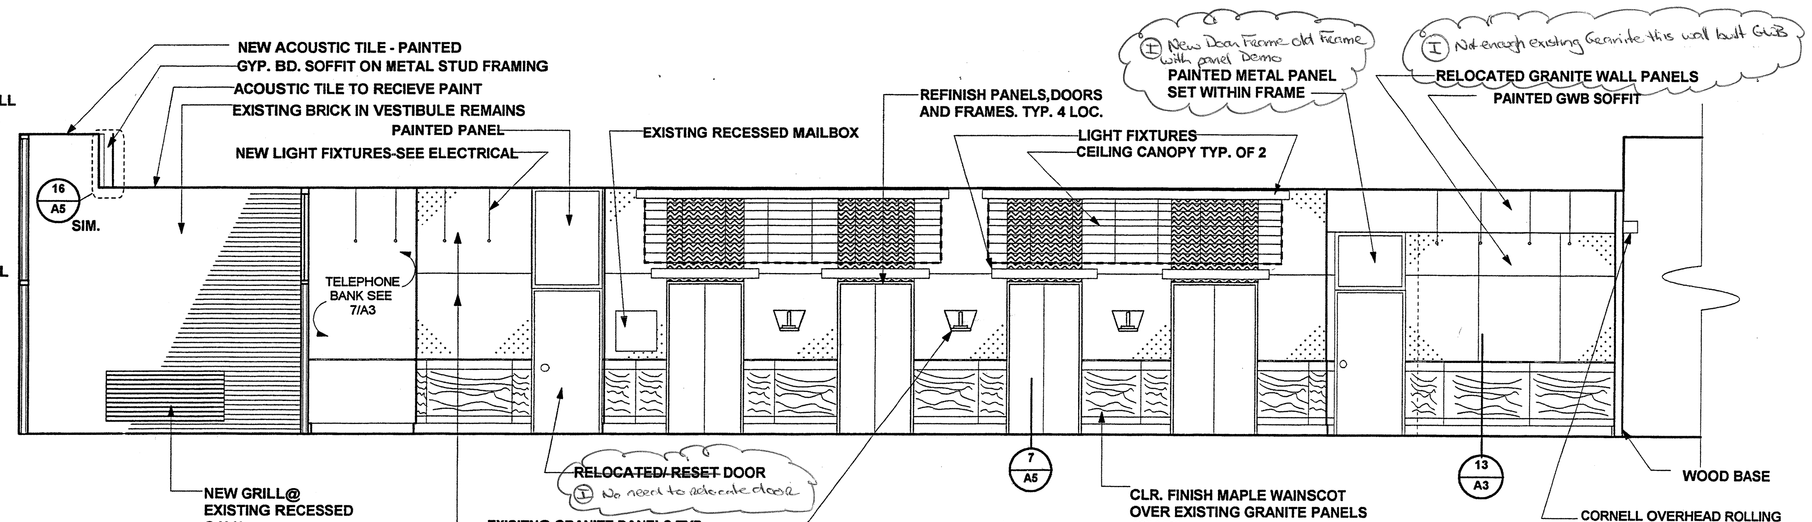

6 A3 **WEST ELEVATION @ ONE MONUMENT LOBBY**
Scale: 1/4" = 1'-0"

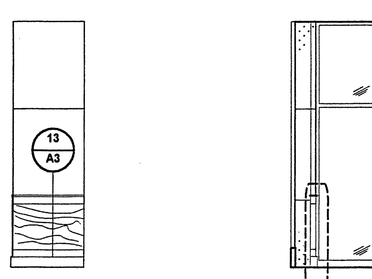

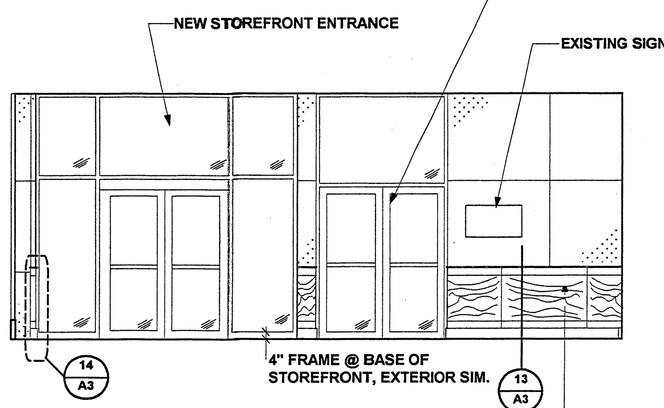

5 A3 **ELEVATION @ ELEVATOR BANK**
Scale: 1/4" = 1'-0"

4 A3 **ELEVATION @ ONE MONUMENT LOBBY STOREFRONT**
Scale: 1/4" = 1'-0"

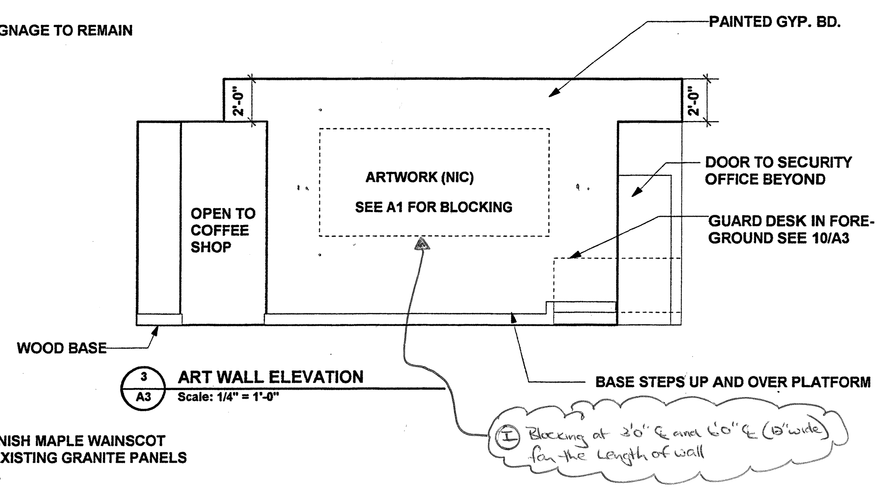

3 A3 **ART WALL ELEVATION**
Scale: 1/4" = 1'-0"

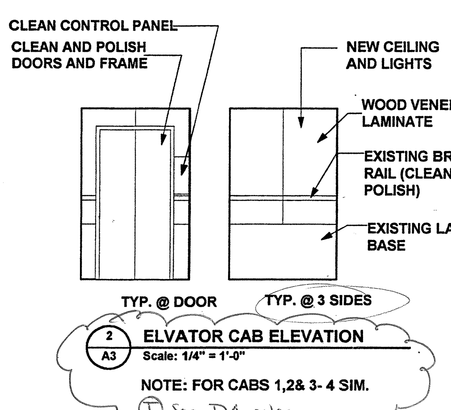

2 A3 **ELVATOR CAB ELEVATION**
Scale: 1/4" = 1'-0"

NOTE: FOR CABS 1,2& 3- 4 SIM.
See D1 notes

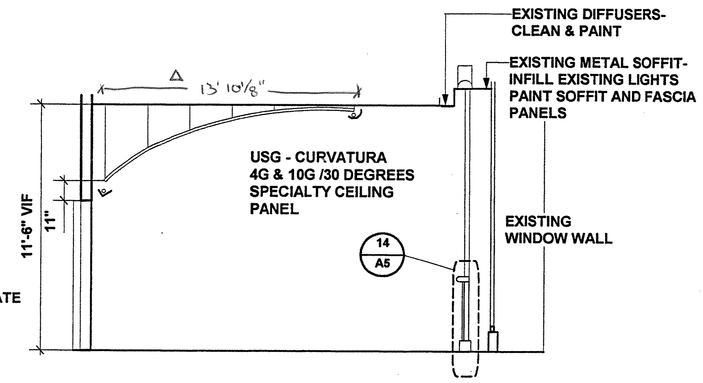

1 A3 **SECTION THROUGH CEILING**
Scale: 1/4" = 1'-0"

DO NOT SCALE THESE DRAWINGS

ARCHITECTURE PLANNING INTERIOR DESIGN
PDT ARCHITECTS
THE MILLYARD
49 DARTMOUTH STREET PORTLAND, MAINE 04101-3611
207-775-1959 FAX 207-775-1484
49 DARTMOUTH STREET PORTLAND, MAINE 04101-3611
207-775-1959 FAX 207-775-1484
650 BELMONT STREET BROCKTON, MASSACHUSETTS 02301-4000
508-580-1800 FAX 508-580-1942 FAX

COPYRIGHT 2000
PDT Architects
Reuse or reproduction of the contents of this document is not permitted without written permission of PDT Architects.

ONE MONUMENT SQUARE
ENTRANCE AND LOBBY RENOVATIONS
FINARD & COMPANY
PORTLAND, MAINE

REGISTERED ARCHITECT FRANK M. LOCKER No. 1157 STATE OF MAINE

JOB NO. 99 062

DRWN. CHK. cdr

SCALE AS NOTED

ISSUE ISSUE TO CONTRACTOR 30 MAY 2000

TITLE INTERIOR ELEVATIONS AND DETAILS

SHEET **A3**

Friday, May 26, 2000 2:14:44 PM