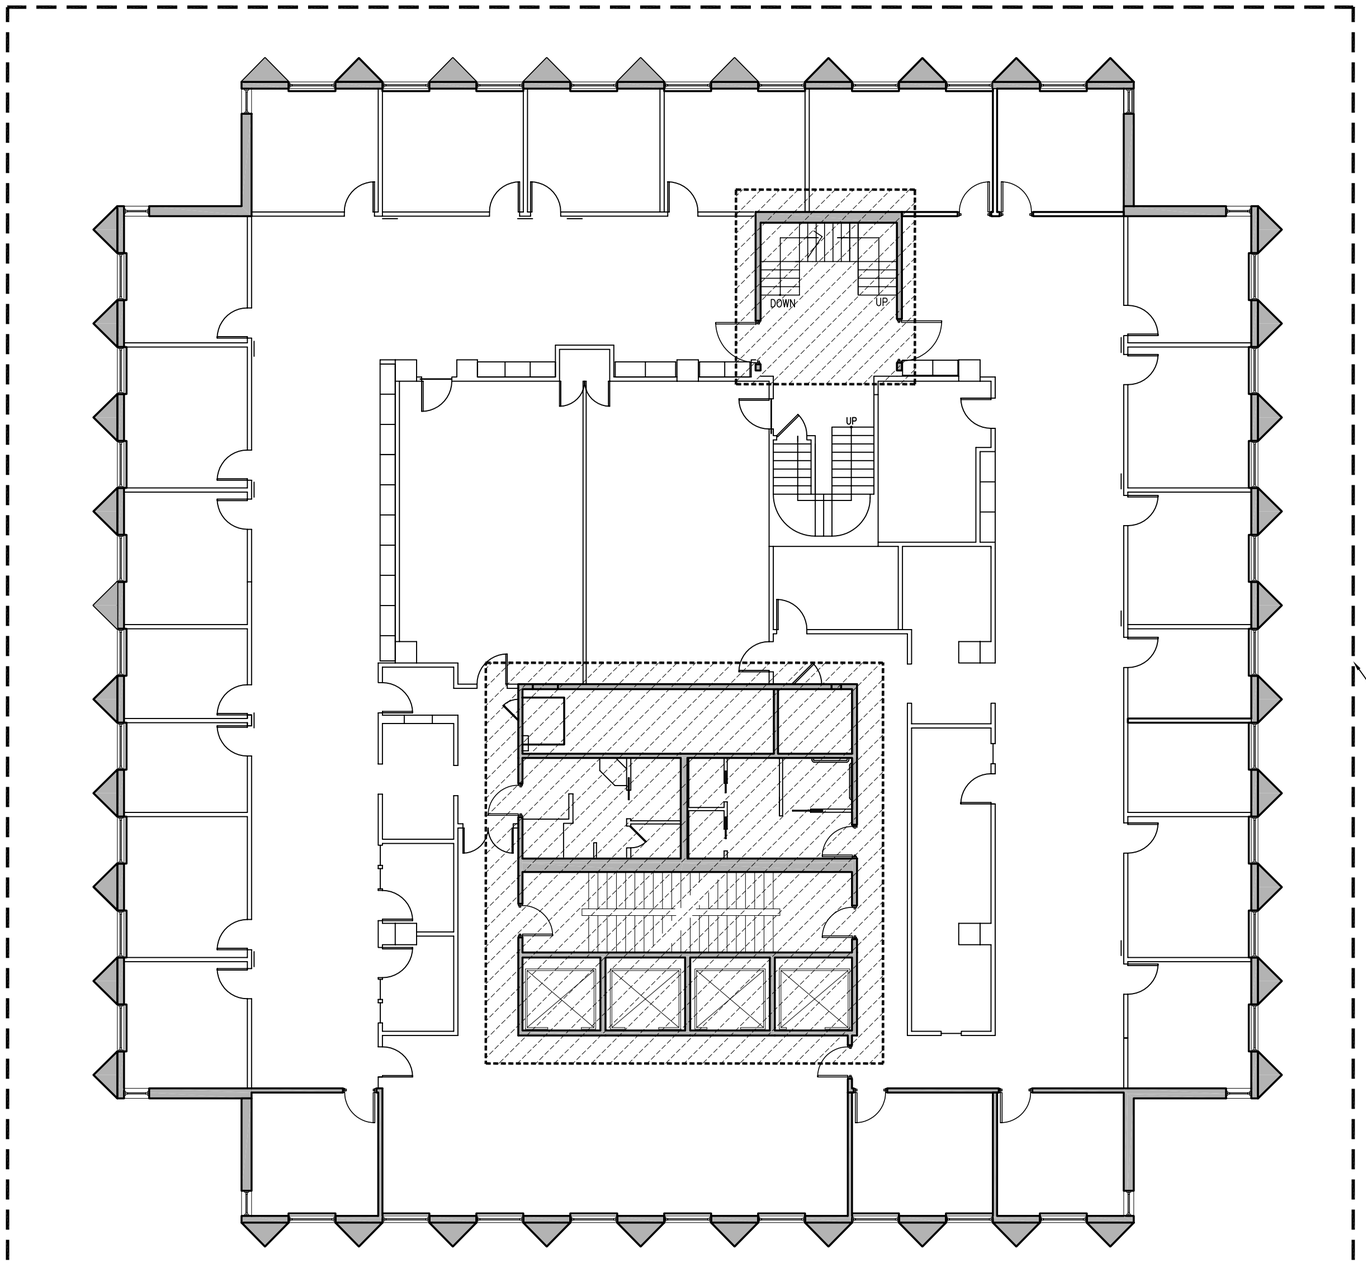

SCOPE OF WORK
MINUS CORE AND
INTERNAL STAIR
BETWEEN 7 & 8.

D1 DEMO PLAN
3/32" = 1'-0"

C:\juliet_hm\JT Miscellaneous\refab\Finard\7thFLOOR-EARLE\A007.DWG

NO	DATE	REVISIONS

PROJECT NORTH

FINARD
PROPERTIES
1 MONUMENT SQUARE
PORTLAND, ME

TITLE
7th FLOOR
DEMO PLAN

SCALE
3/32" = 1'-0"

re*fab
165 SPURWINK RD.
SCARBOROUGH, ME
P:(207) 408-5450

CHECKED BY
-

DRAWN BY
JAT

DATE
3/4/15

A007

15.401.1