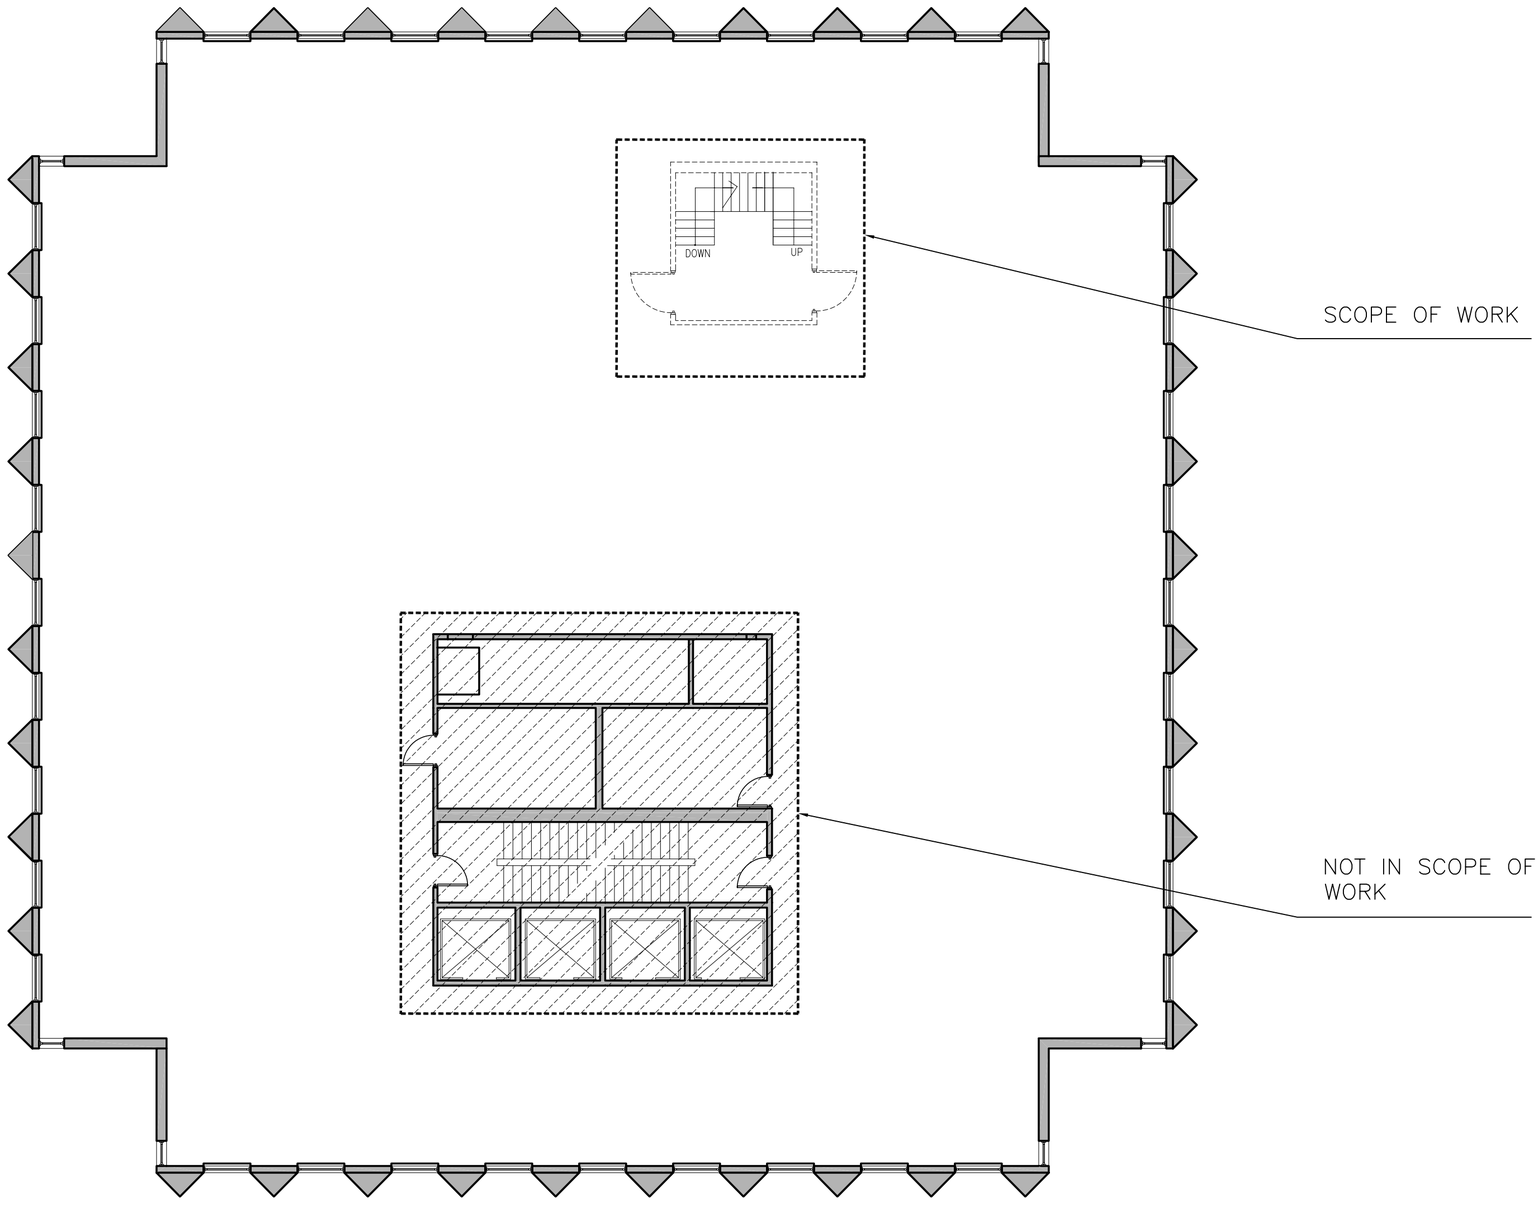

D1 DEMO PLAN
3/32" = 1'-0"

C:\juliet_hm\JT Miscellaneous\refab\Finard\7thFLOOR-EARLE\A110.DWG

NO	DATE	REVISIONS

PROJECT NORTH

FINARD PROPERTIES
1 MONUMENT SQUARE
PORTLAND, ME

TITLE
10th FLOOR DEMO PLAN

SCALE
3/32" = 1'-0"

refab
165 SPURWINK RD.
SCARBOROUGH, ME
P:(207) 408-5450

CHECKED BY
-

DRAWN BY
JAT

DATE
3/26/15

A110

15.401.2