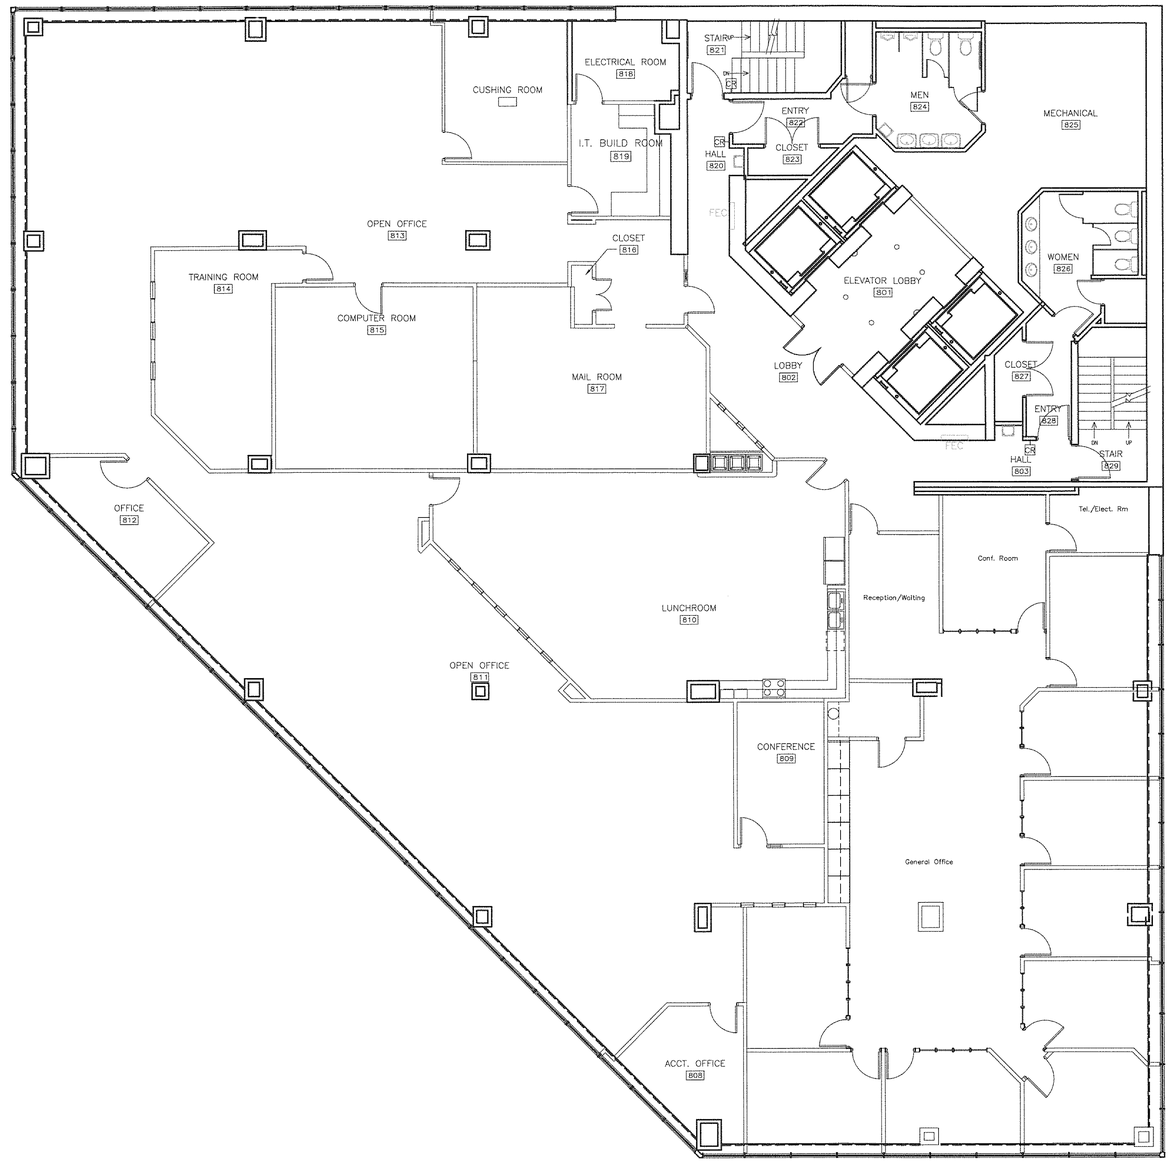

A1 EXISTING CONDITIONS PLAN

1/8"=1'-0"

PLAN NORTH

STANLEY GAWRON
#1145
REGISTERED ARCHITECT
STATE OF MAINE

Gawron Turgeon
ARCHITECTS
29 Black Point Road
Scarborough, Maine 04074
www.gawronturgeon.com
207-883-6307 tel 207-883-0361 fax

MainePERS
ONE CITY CENTER-8TH FLOOR
PORTLAND, MAINE

REVISIONS

#	DATE	DESCRIPTION

DATE:	08.07.13
PROJECT #	010613
DRAWN BY:	DLP
CHECKED BY:	MET
DRAWING SCALE	

SHEET TITLE

EIGHTH FLOOR EXISTING CONDITIONS PLAN

EX100

© COPYRIGHT 1985-2008
REPRODUCTION OR REUSE OF THIS DOCUMENT WITHOUT WRITTEN PERMISSION OF GAWRON TURGEON ARCHITECTS IS PROHIBITED

I:\2010\010613 - One City Center-8th floor Maine PERS\1. Architecture & Interiors\Working Drawings\010613 - A100.dwg, 8/7/2013 7:43:41 AM, dlp