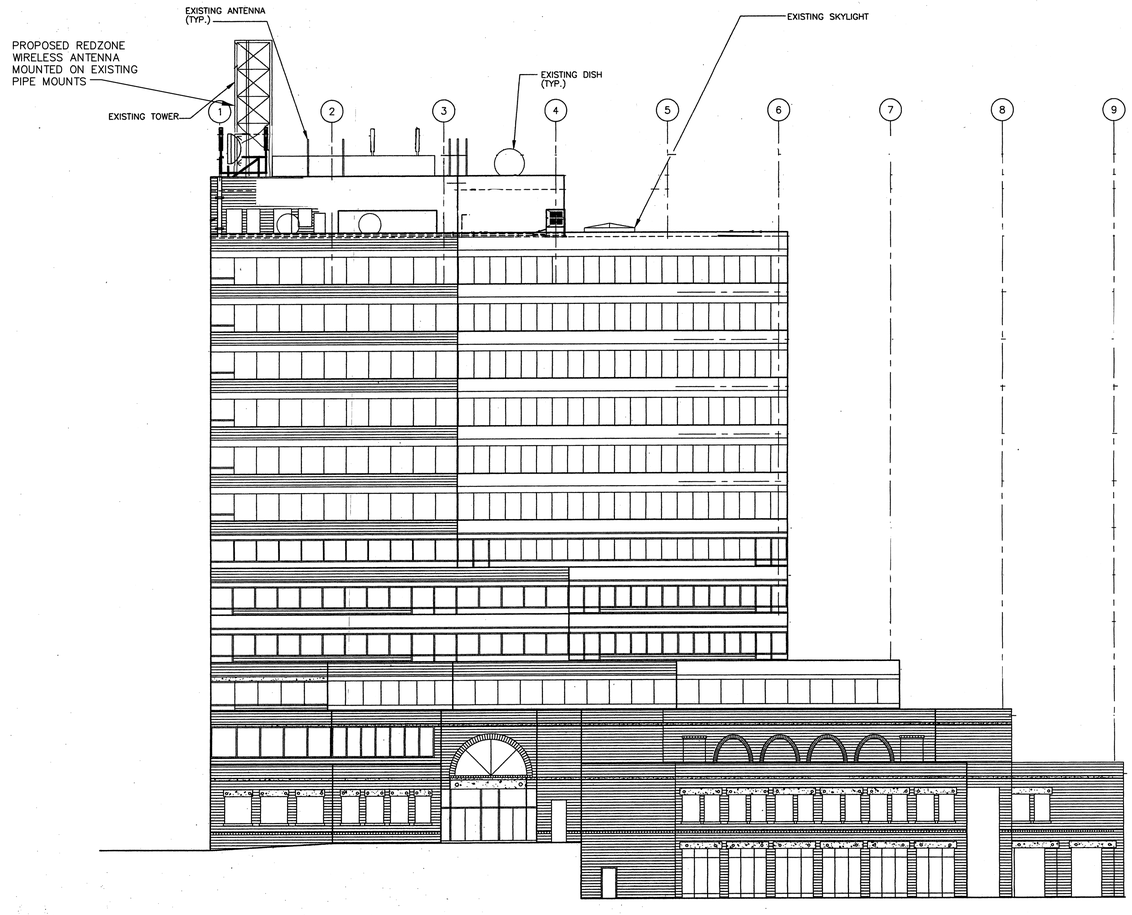

1 / E-1 MONUMENT STREET (SOUTH) ELEVATION

SCALE: 1/16"=1'

0 1 2 3

ORIGINAL SIZE IN INCHES

TILSON
4944 Ver Plank Road, Clay NY 13041
P: (207) 591-6427 F: (207) 772-3427

amec
511 Congress Street Suite 200, Portland ME 04101
P: (207) 775-5401 F: (207) 772-4762 www.amec.com

APPLICANT:

redZone WIRELESS

SURVEYOR

ENGINEER

FOR COMMENT

PROJECT NO: 3618148398

DRAWN BY: CBM

RELEASED BY: MSD

SUBMITTALS

0	XX/XX/XX	XXXXXX

ONE CITY CENTER

ONE CITY CENTER
PORTLAND, ME 04101

SHEET TITLE

ELEVATION PLAN

SHEET NUMBER

A-1