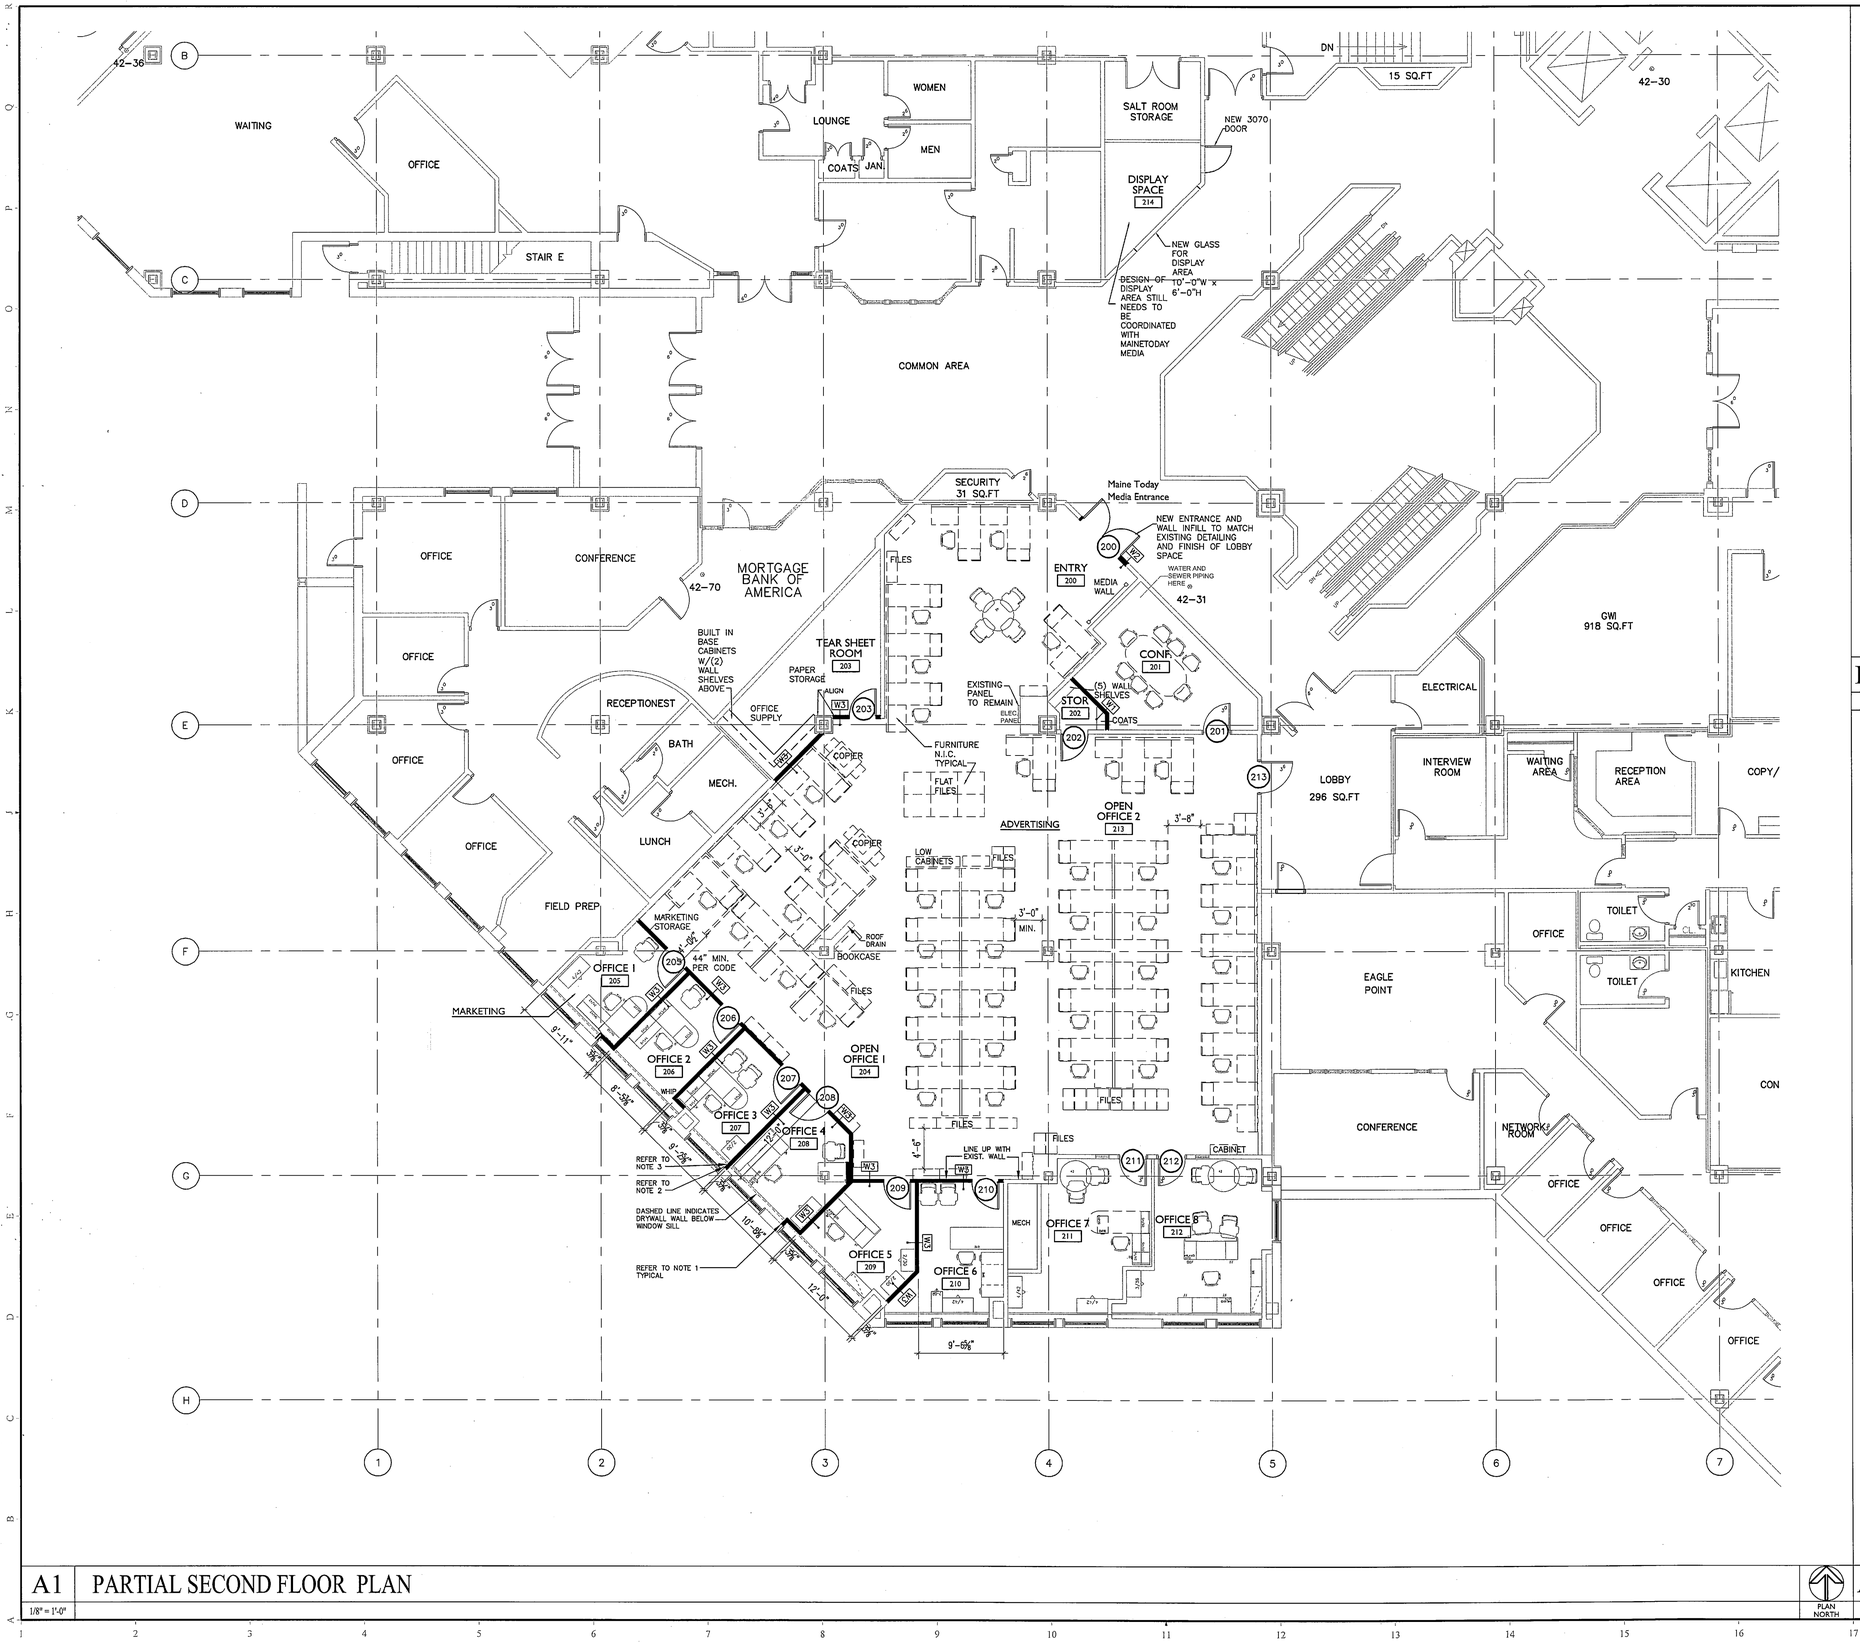

A1 PARTIAL SECOND FLOOR PLAN

1/8" = 1'-0"

PLAN NORTH

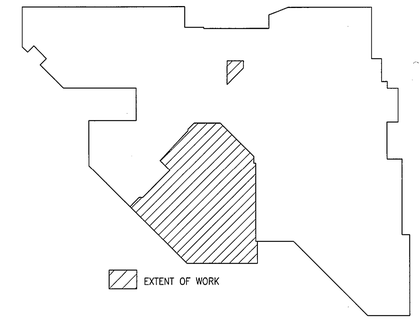

K17 KEY PLAN - SECOND FLOOR PLAN

NOTES:

1. DESIGN BUILD MECHANICAL CONTRACTOR TO MODIFY PERIMETER FIN TUBE BASE BOARD SYSTEM IN ORDER TO ACCOMMODATE NEW WALLS.

2. MODIFY/REPLACE EXISTING WINDOW SILLS TO ACCOMMODATE NEW WALLS.

3. MODIFY/REPLACE WINDOW BLINDS DUE TO NEW WALL CONSTRUCTION.

A17 GENERAL NOTES

REGISTERED ARCHITECT STANLEY W. GAWRON No. 1145 STATE OF MAINE

Gawron Turgeon ARCHITECTS
29 Black Point Road
Scarborough, Maine 04074
www.gawronturgeon.com
207-883-6307 tel 207-883-0361 fax

Portland Press Herald
MaineToday Media
One City Center
Portland, Maine

REVISIONS

#	DATE	DESCRIPTION
1	02/01/10	ISSUED FOR PERMITTING ONLY

DATE:	02-01-10
PROJECT #	011010.00
DRAWN BY:	DLP
CHECKED BY:	MET
DRAWING SCALE	1/8"=1'-0"

SHEET TITLE

PARTIAL SECOND FLOOR PLAN-NOTES/KEYPLAN

A100

© COPYRIGHT 1985-2003
REPRODUCTION OR REUSE OF THIS DOCUMENT WITHOUT WRITTEN PERMISSION OF GAWRON ARCHITECTS IS PROHIBITED