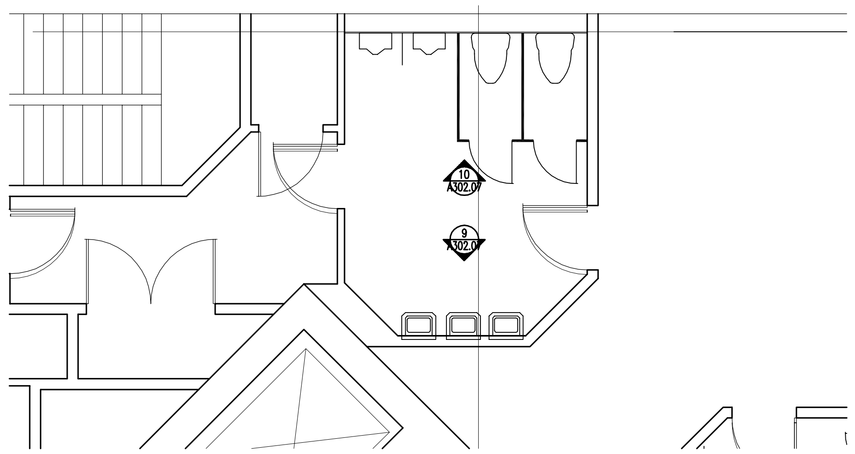

1 CONSTRUCTION PLAN
SCALE: 1/4"=1'-0"

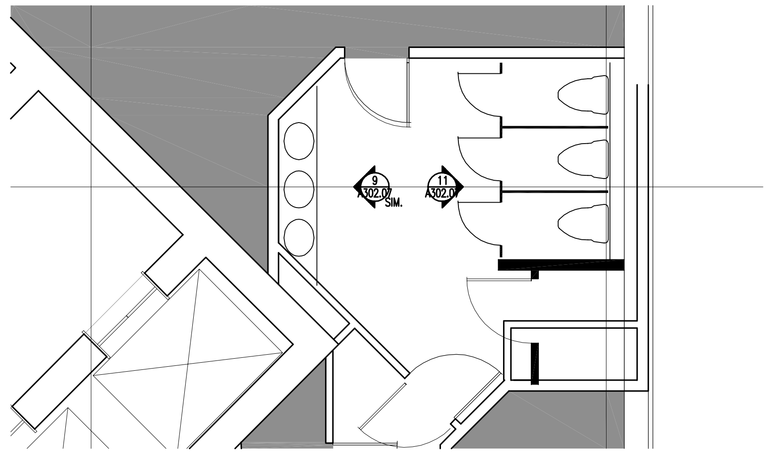

2 CONSTRUCTION PLAN
SCALE: 1/4"=1'-0"

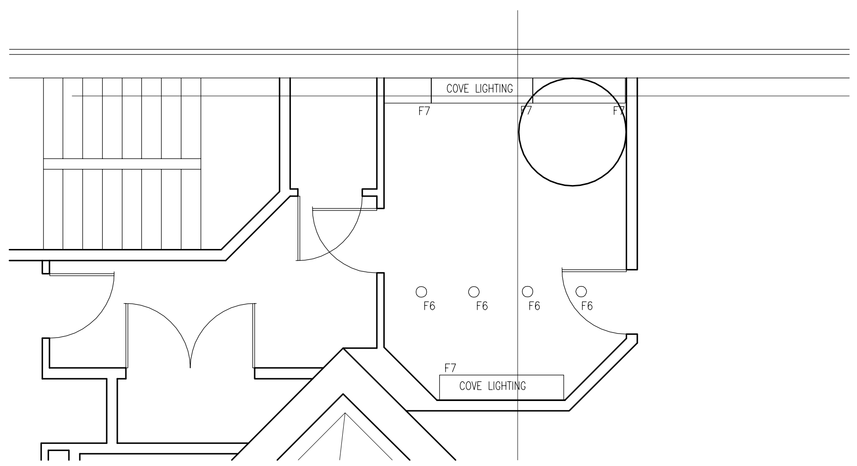

3 REFLECTED CEILING PLAN
SCALE: 1/4"=1'-0"

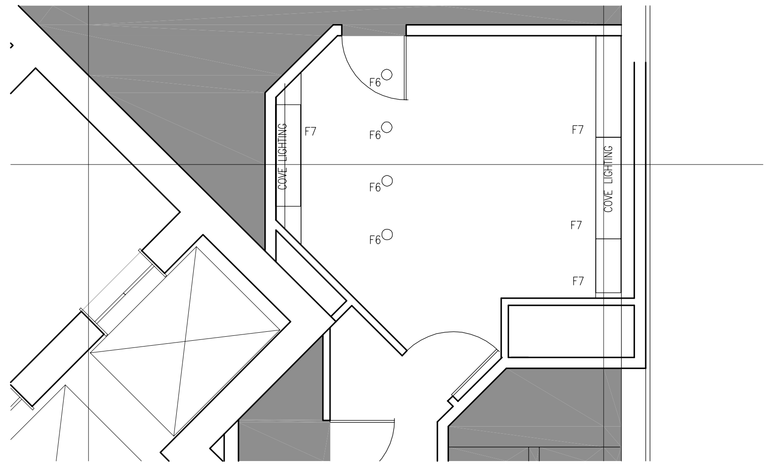

4 REFLECTED CEILING PLAN
SCALE: 1/4"=1'-0"

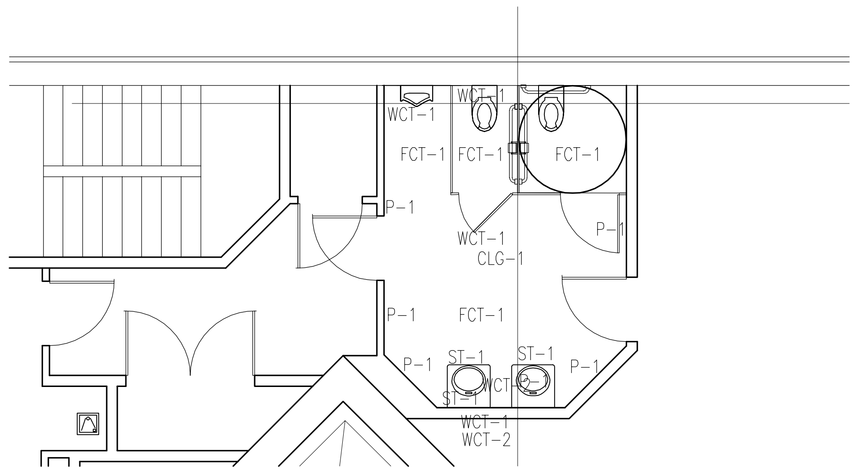

5 FINISH PLAN
SCALE: 1/4"=1'-0"

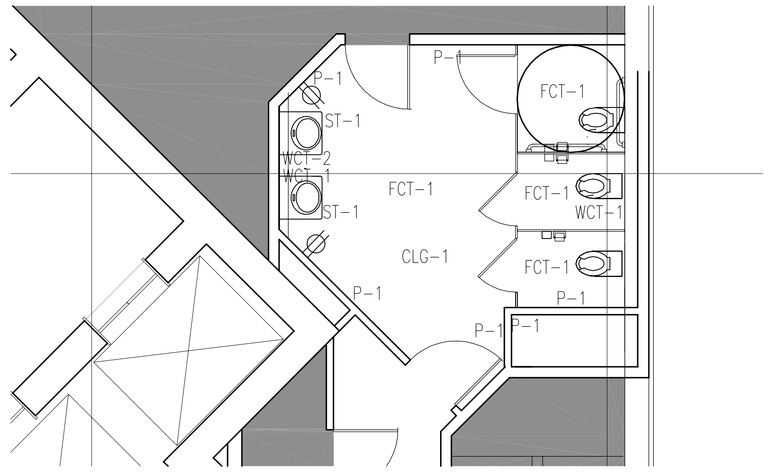

6 FINISH PLAN
SCALE: 1/4"=1'-0"

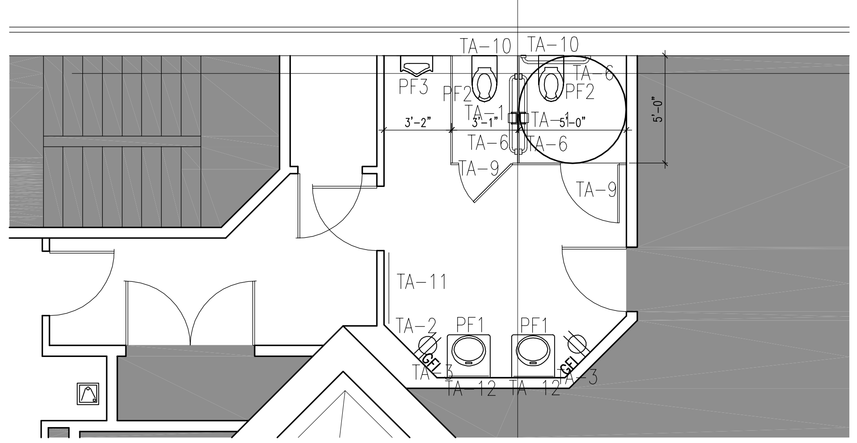

7 ACCESSORIES PLAN
SCALE: 1/4"=1'-0"

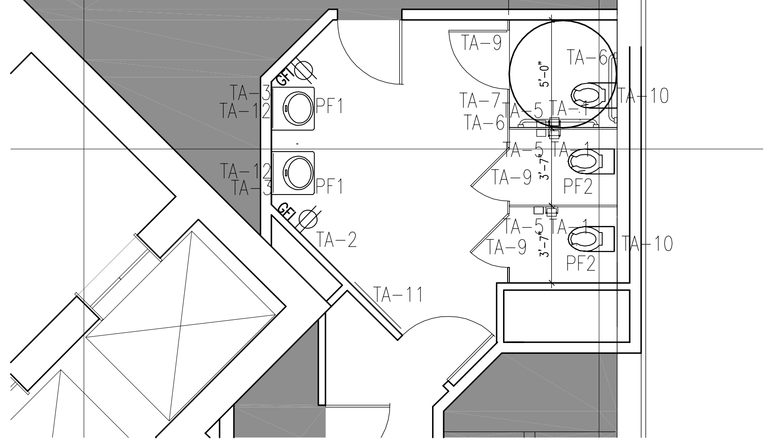

8 ACCESSORIES PLAN
SCALE: 1/4"=1'-0"

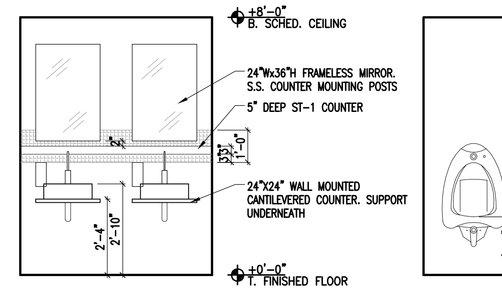

9 TOILET ROOM ELEVATION
SCALE: 3/8"=1'-0"

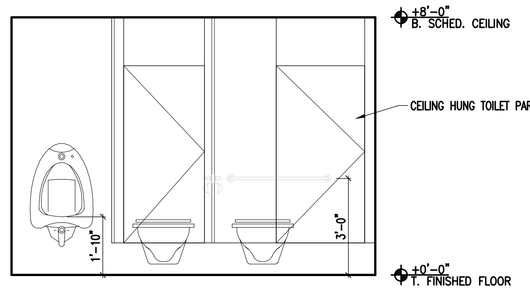

10 TOILET ROOM ELEVATION
SCALE: 3/8"=1'-0"

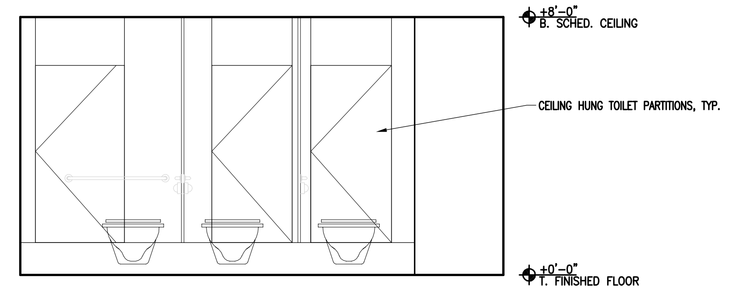

11 TOILET ROOM ELEVATION
SCALE: 3/8"=1'-0"

FINISH MATERIAL LIST : TOILET ROOMS

FLOORING (MEN & WOMEN)

FCT-1 MNF: DALTILE
COLOR: 5207 WHEATLAND
SIZE: 13" X 13" (7/16" THK.)
BASE: 6"H X 13" W COVE BASE

PROVIDE COVE CERAMIC BASE THROUGHOUT TOILET ROOMS.
TOP ROW OF TILE TO BE FINISHED AT TOP EDGE THROUGHOUT TOILET ROOMS.

WALL TILE (MEN & WOMEN)

WCT-1 MNF: DALTILE
COLOR: PIETRE VECCHIE CHAMPAIGN, PVO2
SIZE: 2" X 2" (3/8" THK.)

WCT-2 ACCENT @ SINKS
MNF: DALTILE
COLOR: PIETRE VECCHIE CHAMPAIGN, PVO2
SIZE: 2" X 2" (3/8" THK.)

PAINT (MEN & WOMEN)

P-1 BENJAMIN MOORE
WHITE CLOUD 2159-70
EGG SHELL FINISH

P-2 BENJAMIN MOORE
CEILING WHITE
FLAT FINISH

COUNTERS (MEN & WOMEN)

ST-1 1 1/4" SHICK SOLID SLAB TOP
MAGGIO
TERRAZZO & MARBLE
1 773 471-0700

CEILING (MEN & WOMEN)

CLG-1: GYP. BOARD
PROVIDE WATER RESISTANT GYP. BD @ SHOWER BATHROOM ONLY
BENJAMIN MOORE
SUPER WHITE (P-7)

PLUMBING FIXTURES

MARK	DESCRIPTION	MANUFACTURER/MODEL NUMBER	QTY.	FINISH	INSTALL CODE	REMARKS
PF1	SELF RIMMING COUNTERTOP LAVATORY	SEE ENGINEERING DOCUMENTS FOR SPECS. KOHLER K-2331 "WADING POOL" LAVATORY,	X	VITREOUS CHINA		KOHLER K-10959 ELECTRONIC FAUCET (BATTERY) KOHLER K-7710 LAVATORY DRAIN KOHLER K-9018 P-TRAP
PF2	WALL MOUNTED WATER CLOSET	KOHLER TOILET "K-4450-C STRAITON" WATER-GUARD WALL-HUNG BOWL, WITH LUSTRA SEAT "K-4670-C". COLOR WHITE. SLOAN SENSOR OPERATED FLUSHOMETER (WITH MANUAL FLUSH BACK-UP)	X	VITREOUS CHINA		SLOAN OPTIMA SENSOR OPERATED FLUSH VALVE, BATTERY
PF3	WALL MOUNTED URINAL	KOHLER "INNSBROOK 0.5 URINAL", LOW VOLTAGE INTEGRAL PROXIMITY FLUSH SYSTEM. COLOR WHITE.	X	VITREOUS CHINA		SLOAN OPTIMA SENSOR OPERATED FLUSH VALVE, BATTERY

PLUMBING ACCESSORIES

MARK	DESCRIPTION	MANUFACTURER/MODEL NUMBER	QTY.	REMARKS
TA-1	MULTI-ROLL TOILET ISSUE DISPENSER	BOBRICK MODEL# B-2888	X	SURFACE MOUNTED
TA-2	PAPER TOWEL DISPENSER AND WASTE RECEPTACLE COMBINATION	BOBRICK CLASSIC SERIES/MODEL #B-3944	X	RECESSED
TA-3	WALL-MOUNTED SOAP DISPENSER	ASI 0360 AUTOMATIC	X	WALL SURFACE MOUNTED
TA-4	NAPKIN - TAMPON VENDING DISPENSER	BOBRICK TRIMLINE SERIES/MODEL #B-3500	X	RECESSED
TA-5	SANITARY NAPKIN DISPOSAL	BOBRICK CLASSIC SERIES/MODEL #B-254	X	SURFACE MOUNTED
TA-6	GRAB BAR WITH SNAP FLANGE	BOBRICK STRAIGHT GRAB BARS SET - TO INCLUDE: MODEL #B-5805-36 (36" BAR) AND MODEL #B-6806-42 (42" BAR)	X	SURFACE MOUNTED
TA-7	METAL TOILET PARTITION	KNICKERBOCKER EMPIRE CEILING HUNG COMPARTMENTS	---	CONTRACTOR TO SUBMIT FOR ARCHITECT APPROVAL
TA-8	COAT HOOK WITH BUMPER	BOBRICK CLOTHES HOOK AND BUMPER/MODEL #B-212	X	SURFACE MOUNTED TO INSIDE OF DOOR
TA-10	TOILET-SEAT-COVER DISPENSER	BOBRICK B-3013 TRIMLINE SERIES SEAT-COVER DISPENSER.	X	RECESSED
TA-11	MIRROR	MIRROR 42"W X60"H WITH BEVELED EDGE	X	CONTRACTOR TO SUBMIT FOR ARCHITECT APPROVAL
TA-12	MIRROR	MIRROR 24"W X 36"H WITH BEVELED EDGE	X	CONTRACTOR TO SUBMIT FOR ARCHITECT APPROVAL

UBS

REVISIONS

NO.	DATE	DESCRIPTION
2	07.13.07	ISSUE FOR BID
1	07.13.07	ISSUE FOR PERMIT
	06.26.07	ISSUE FOR CLIENT REVIEW
	06.13.07	ISSUE TO ENGINEER

NO.	DATE	COPIES	TO WHOM

ISSUE

KEY PLAN

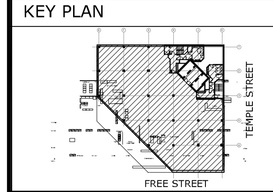

Ted Moudis Associates
ARCHITECTURE
INTERIOR DESIGN
NEW YORK | CHICAGO

79 Madison Avenue
New York, NY 10017
212.308.4000
Fax/212.561 2020

One Financial Place
440 South LaSalle Street
Chicago, IL 60605
312.663.0130
Fax/312.663.0138

www.tedmoudis.com

PROJECT NUMBER	107126.01
SCALE	1/4"=1'-0"
DATE	07.13.07
PROJECT MANAGER	
PROJECT ARCHITECT	
DRAWN BY	AE
CHECKED BY	
CADD FILE	R:\2007\107126.01\CD

7th FL. ENLARGED TOILET ROOM PLANS

UBS
ONE CITY CENTER
PORTLAND, ME 04101

A-302.07