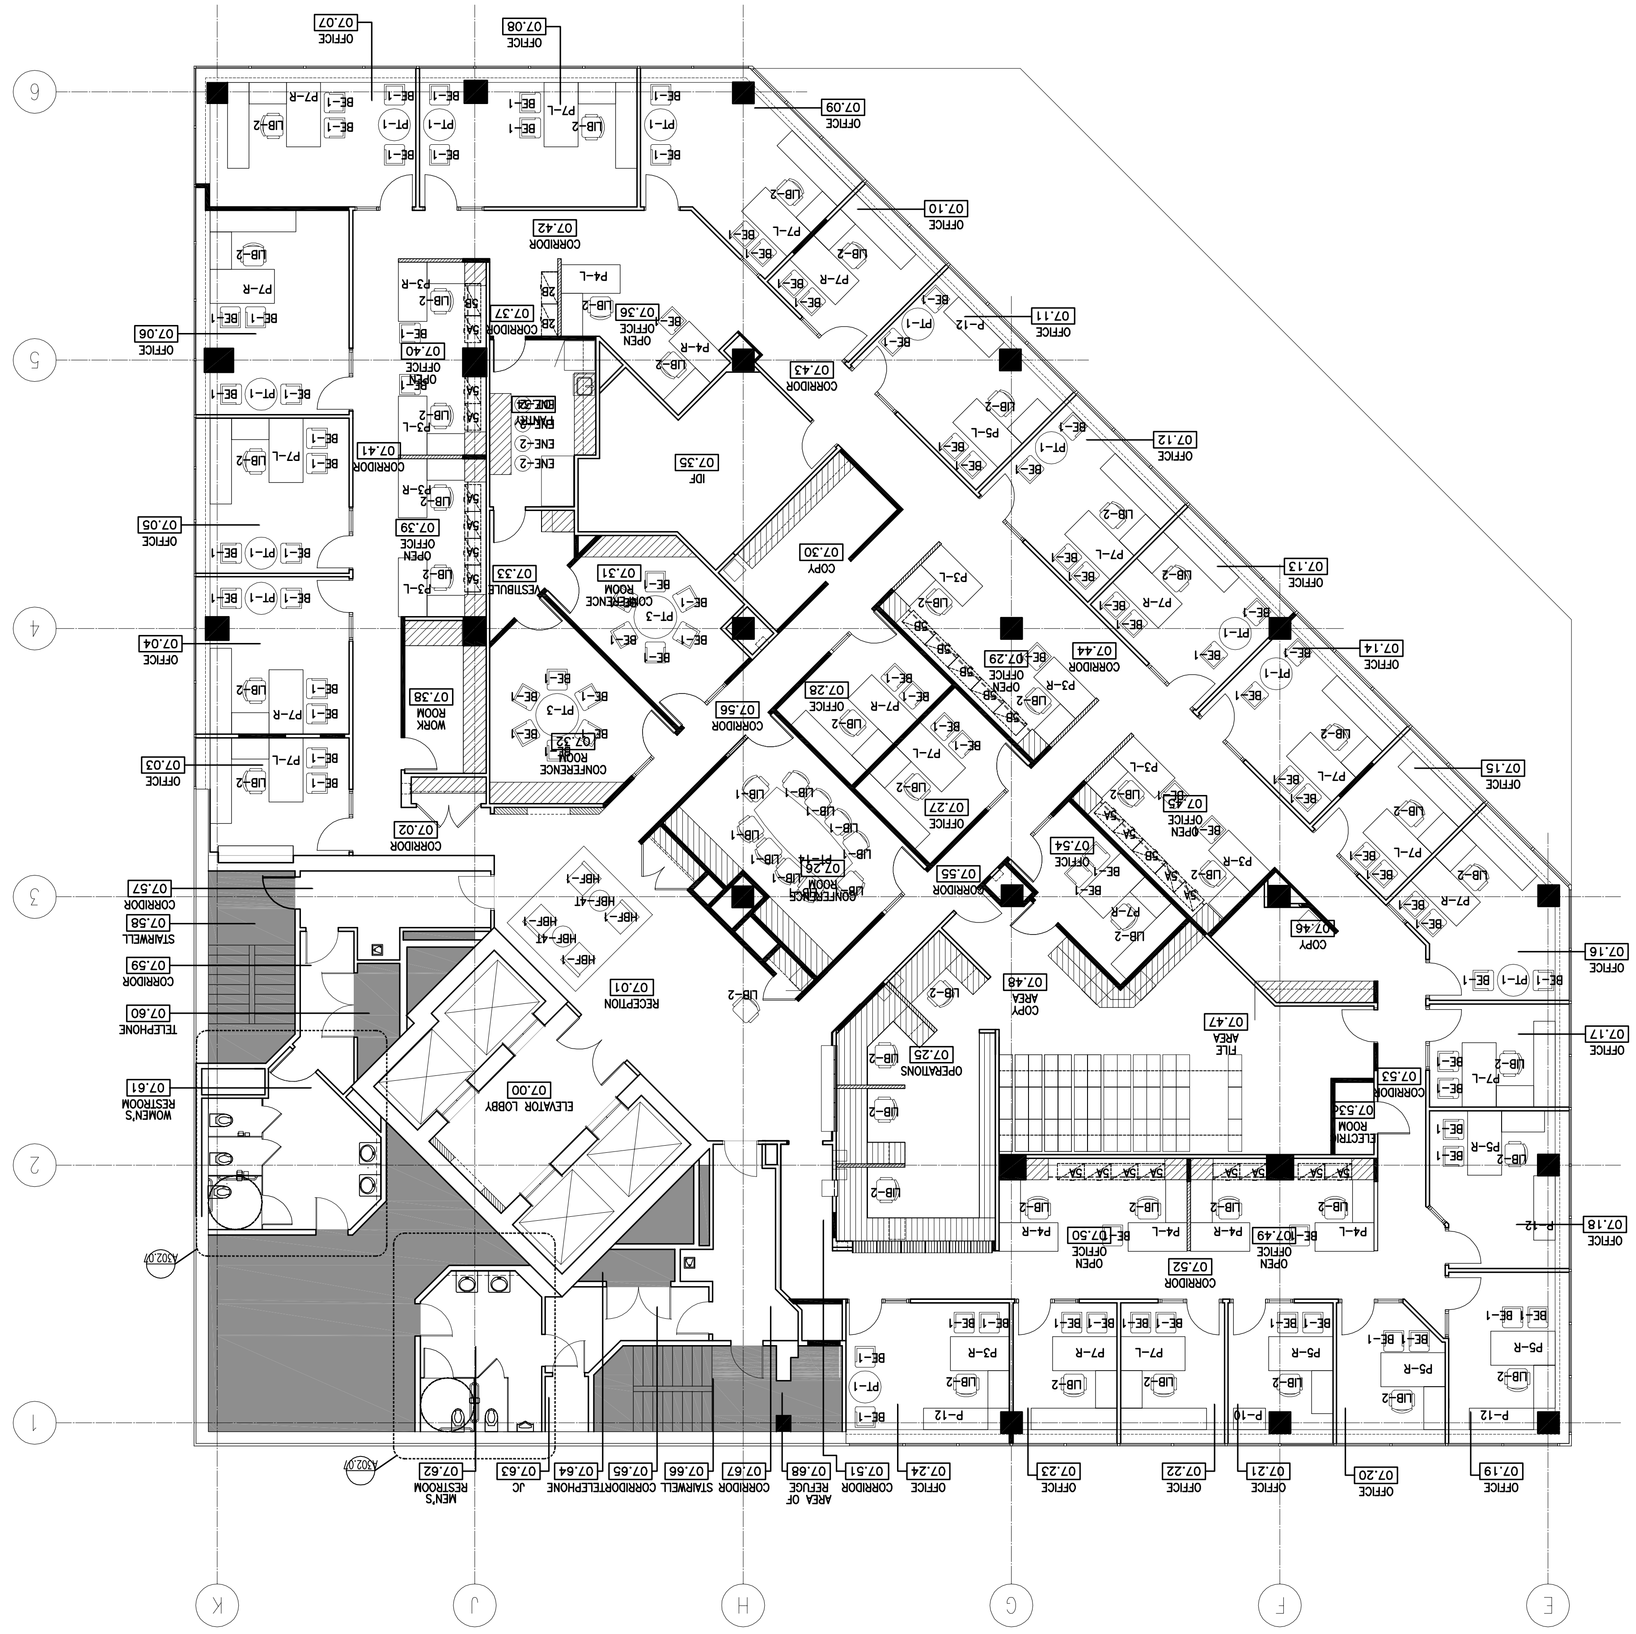

KEY NOTES

1. ALL FURNITURE TO BE SUPPLIED & INSTALLED BY FURNITURE DEALER U.N.O

1. HIGH DENSITY FILES BY OTHERS. GC IS RESPONSIBLE FOR COORDINATION WITH FLOOR FINISH APPLICATION & FURNITURE INSTALLATION.
2.
3.
4.
5.
6.
7.
8.

SYMBOL LEGEND

GENERAL NOTES

P-12	72" LONG CREDENZA W/ (2) 2-DRR LATERAL FILES	KIMBALL		MOCHA CHERRY
ENC-2	CAFE BARSTOOL WOOD SEAT AND BACK	BRAYTON	17 3/4" x 17" x 42 1/4"	SILVER METALLIC BASE
ENC-1	STACKING ARMLESS CHAIR WOOD SEAT AND BACK	BRAYTON	22 1/2" x 18" x 33 1/4"	W-10 NATURAL WOOD TOP, SILVER METALLIC BASE
5B	FIVE HIGH LATERAL FILE	STEELCASE	18" X 36" X 65 1/2"	STEELCASE METALLIC PAINT IN TITANIUM, 4792
5A	FIVE HIGH LATERAL FILE	STEELCASE	18" X 30" X 65 1/2"	STEELCASE METALLIC PAINT IN TITANIUM, 4792
3B	THREE HIGH LATERAL FILE	STEELCASE	18" X 36" X 40"	STEELCASE METALLIC PAINT IN TITANIUM, 4792
3A	THREE HIGH LATERAL FILE	STEELCASE	18" X 30" X 40"	STEELCASE METALLIC PAINT IN TITANIUM, 4792
2C	TWO HIGH LATERAL FILE	STEELCASE	18" X 42" X 28"	STEELCASE METALLIC PAINT IN TITANIUM, 4792
2B	TWO HIGH LATERAL FILE	STEELCASE	18" X 36" X 28"	STEELCASE METALLIC PAINT IN TITANIUM, 4792
2A	TWO HIGH LATERAL FILE	STEELCASE	18" X 30" X 28"	STEELCASE METALLIC PAINT IN TITANIUM, 4792
ENE-1T	ENEA, 36" ROUND PANTRY TABLE	BRAYTON	36"	W-10 NATURAL WOOD TOP, SILVER METALLIC BASE
HBF-4T	CATALINA COFFEE TABLE	HBF	23 5/8"D X 22 1/2"	01 LIGHT WALNUT/ CHERRY WOOD
HBF-2T	CATALINA OVAL END TABLE	HBF	26" X 20" X 22 1/2"	01 LIGHT WALNUT/ CHERRY WOOD
HBF-1	LOUNGE CHAIR "X" BACK AND DETAIL BUTTON	HBF	28 1/2" X 52 1/2" X 34"	DESIGNTEX, SWARA 2654-101, SAND, HBF 01 LIGHT WALNUT, CHERRY WOOD
LB-2	LIBERTY TASK CHAIR	HUUMANSCALE	25" X 26 1/2" X 38 1/2"	HUUMANSCALE – SILVER CHECK
LB-1	LIBERTY TASK CHAIR	HUUMANSCALE	25" X 26 1/2" X 38 1/2"	HUUMANSCALE – SILVER CHECK
BE-1	BEO CHAIR	KIMBALL	25 5/8" X 22 1/4" X 32 3/4"	DESIGNTEX, TOKEN, 2598-801, FLANNEL MOCHA CHERRY WOOD
SYMBOL	DESCRIPTION	MANUFACTURER	MODEL #	DIMENSION

SYMBOL	DESCRIPTION	MANUFACTURER	MODEL #	DIMENSION	STYLE/ FINISH	REMARK
P2-L	SINGLE PEDESTAL DESK, 48" LEFT HAND WORKSURFACE, LATERAL FILE CREDENZA & COMMON WORKSPACE	KIMBALL	53X2366RFBW1; 53X25486MSSBM, 53X24LWM(2), 53X2596MSSN, 53X2218CCW	32" X 66" X 28 3/4"; 25" X 48"; 32" X 96" X 28 3/4"	PRIORITY/ MOCHA CHERRY	
P2-R	SINGLE PEDESTAL DESK, 48" RIGHT HAND WORKSURFACE, LATERAL FILE CREDENZA & COMMON WORKSURFACE	KIMBALL	53X2366DFBW1; 53X25486MSSBM, 53X24LWM(2), 53X2596MSSN, 53X2218CCW	32" X 66" X 28 3/4"; 25" X 48"; 32" X 96" X 28 3/4"	PRIORITY/ MOCHA CHERRY	
P2-L	SINGLE PEDESTAL DESK, LEFT HAND RETURN	KIMBALL	53X2366DFBW1; 53X25426MSSRM, 53X24RLHBBW, 53X2218CCW	32" X 66" X 28 3/4"; 25" X 42"	PRIORITY/ MOCHA CHERRY	
P2-R	SINGLE PEDESTAL DESK, RIGHT HAND RETURN	KIMBALL	53X2366DFBW1; 53X25426MSSRM, 53X24RLHBBW, 53X2218CCW	32" X 66" X 28 3/4"; 25" X 42"	PRIORITY/ MOCHA CHERRY	
P4-L	SINGLE PEDESTAL DESK, LEFT HAND RETURN	KIMBALL	53X2366DFBW1; 53X25486MSSBM, 53X24LHPLFW, 53X2218CCW	32" X 66" X 28 3/4"; 25" X 48"	PRIORITY/ MOCHA CHERRY	
P4-R	SINGLE PEDESTAL DESK, RIGHT HAND RETURN	KIMBALL	53X2366DLFBW1; 53X25486MSSRM, 53X24LHPLFW, 53X2218CCW	32" X 66" X 28 3/4"; 25" X 48"	PRIORITY/ MOCHA CHERRY	
P5-L	SINGLE PEDESTAL DESK, LEFT HAND RETURN	KIMBALL	53X36J70DFBW1; 53X25486MSSBM, 53X24LHPLFW, 53X2218CCW	36" X 72" X 28 3/4"; 25" X 48"	PRIORITY/ MOCHA CHERRY	
P5-R	SINGLE PEDESTAL DESK, RIGHT HAND RETURN	KIMBALL	53X36J70DFBW1; 53X25486MSSBM, 53X24RPLFW, 53X2218CCW	36" X 72" X 28 3/4"; 25" X 48"	PRIORITY/ MOCHA CHERRY	
P7-L	SINGLE PEDESTAL DESK, LATERAL FILE CREDENZA, COMMON WORKSURFACE	KIMBALL	53X36J72DLFBW1; 53X25426MSSBM, 53X24LWM(2), 53X24185SCRM, 53X2218CCW	36" X 72" X 28 3/4"; 25" X 42" X 28 3/4"; 25" X 96" X 28 3/4"	PRIORITY/ MOCHA CHERRY	
P7-R	SINGLE PEDESTAL DESK, WORKSURFACE RIGHT HAND, LATERAL FILE CREDENZA, COMMON WORKSURFACE	KIMBALL	53X36J72DRFBW1; 53X25426MSSBM, 53X24LWM(2), 53X2596MSSN, 53X24185SLM, 53X2218CCW	36" X 72" X 28 3/4"; 25" X 42" X 28 3/4"; 25" X 96" X 28 3/4"	PRIORITY/ MOCHA CHERRY	
P-1	36" ROUND TABLE W/ 16" WOOD CYLINDER BASE	KIMBALL	53X36RDW; CBS2816CW	36" D X 29"	PRIORITY/ MOCHA CHERRY	
P-3	48" ROUND TOP WITH 16" BASE	KIMBALL	53X48RDW; CBS2716CW	48" D X 29"	PRIORITY/ MOCHA CHERRY	
P-8	144" RECTANGULAR TABLE W/3 16" WOOD CYLINDER BASES	KIMBALL	CCS48144RTW3; CBS2716CW(3)	48" X 144" X 29"	PRIORITY/ MOCHA CHERRY	
P-10	192" RECTANGULAR TABLE W/(3) 16" WOOD CYLINDER BASES	KIMBALL	CCS48192RTW3; CBS2716CW (3)	48" X 192" X 29"	PRIORITY/ MOCHA CHERRY	
P-14	96" BOAT SHAPED TABLE W/ (2) 16" WOOD CYLINDER BASES	KIMBALL	CCS4896BTW3; CBS2716CW (2)	48" X 96" X 29"	PRIORITY/ MOCHA CHERRY	

FURNITURE LEGEND

PROJECT NUMBER	107126.01
7th FL. FURNITURE PLAN	
SCALE	1/8"=1'-0"
DATE	07.13.07
PROJECT MANAGER	
PROJECT ARCHITECT	
DRAWN BY	AE
CHECKED BY	
CADD FILE	R:\2007\107126.01\CD

UBS
ONE CITY CENTER
PORTLAND, ME 04101

A-106.07

NO.	DATE	DESCRIPTION
1	07.13.07	ISSUE FOR BID
2	06.26.07	ISSUE FOR CLIENT REVIEW
	06.13.07	ISSUE TO ENGINEER

REVISIONS

UBS

Ted Moudis Associates
79 Madison Avenue
New York, NY 10017
212.308.4000
Fax/212 561 2020

ARCHITECTURE
INTERIOR DESIGN

New Financial Place
440 South LaSalle Street
Chicago, IL 60605
312.663.0130
Fax/312.663.0136

NEW YORK | CHICAGO
www.tedmoudis.com

AREA OF WORK
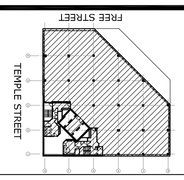
KEY PLAN