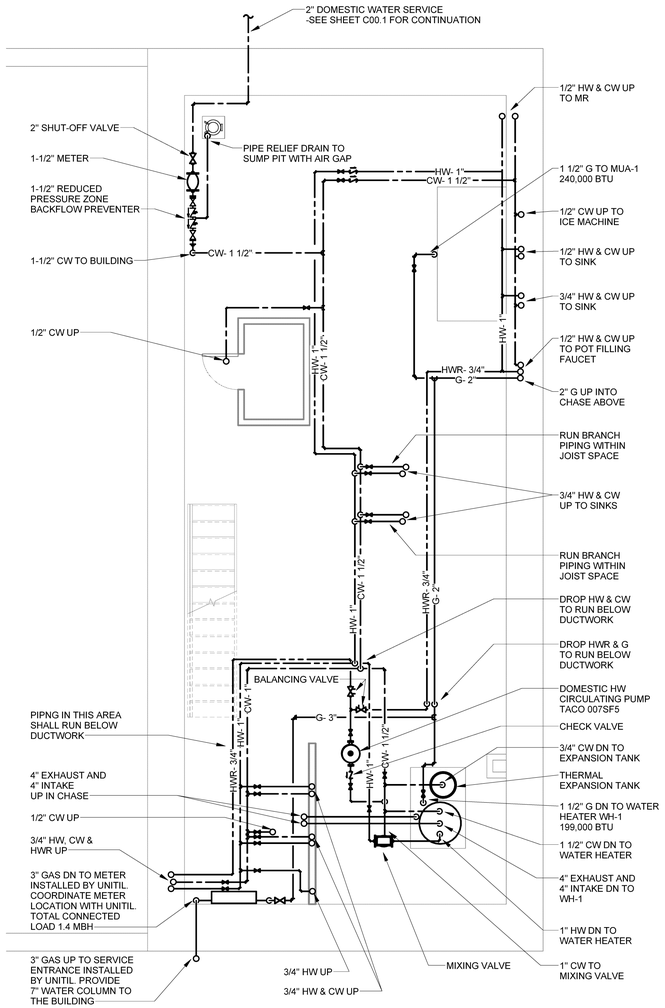

1 BASEMENT FLOOR PLAN SUPPLY

SCALE: 1/4" = 1'-0"

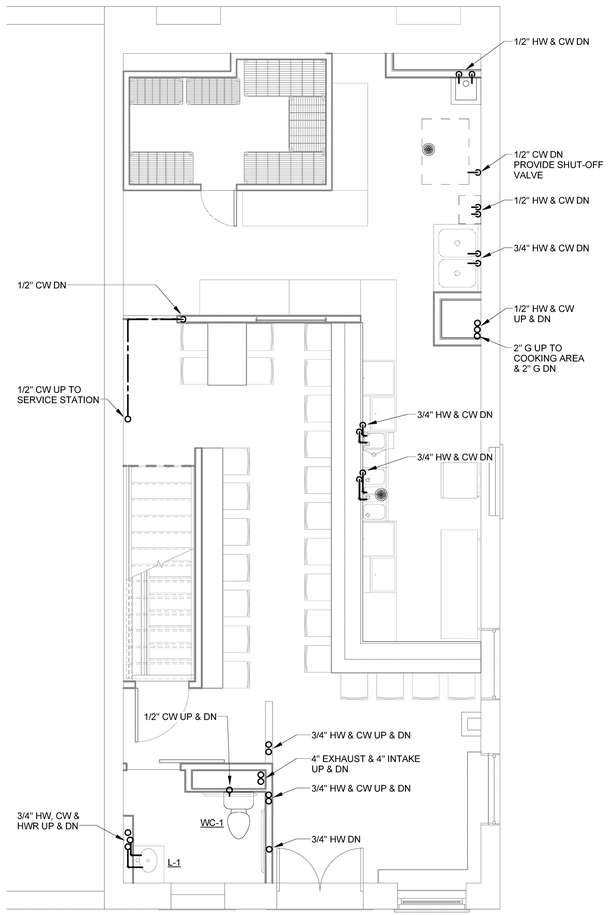

2 FIRST FLOOR PLAN SUPPLY

SCALE: 1/4" = 1'-0"

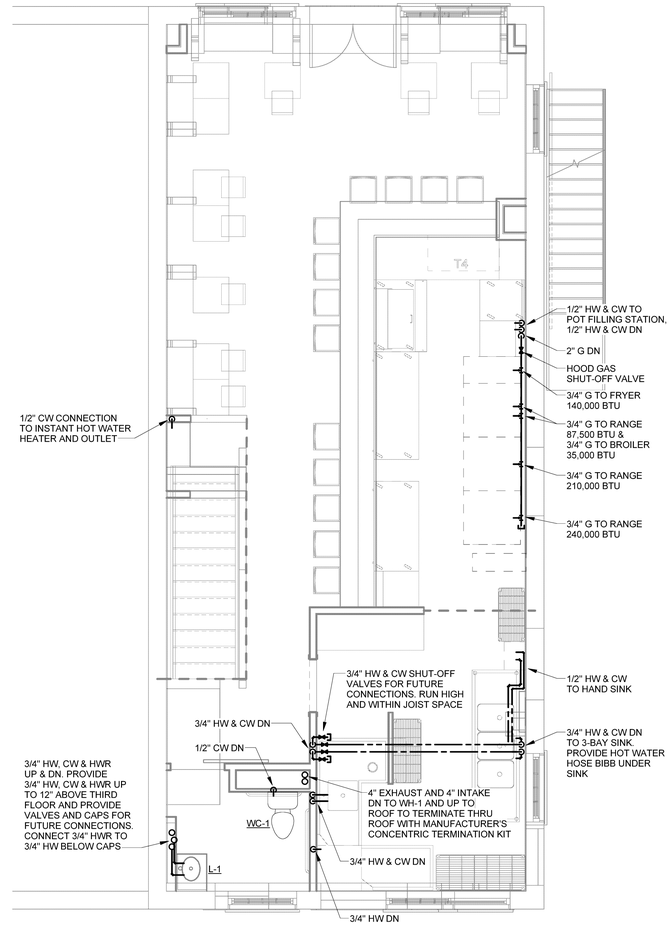

3 SECOND FLOOR PLAN SUPPLY

SCALE: 1/4" = 1'-0"

HARRIMAN

AUBURN PORTLAND MANCHESTER

GOULD RESAURANT

414 FORE STREET
PORTLAND, ME 04101

Harriman Project No.	12752

Key Plan

Proj North

Issues and Revisions

Mark	Date	Description
	05-31-13	ISSUED FOR CONSTRUCTION
	07-26-13	RE-ISSUED FOR CONSTRUCTION
	09-23-13	RE-ISSUED FOR CONSTRUCTION

STATE OF MAINE
CLIFTON W. GREIM
No. 6405
LICENSED
PROFESSIONAL ENGINEER

Drawing Scales
1/4" = 1'-0"
0 1' 2' 4'
3/8" = 1'-0"

PA / PE: CG

Drawn By: ROM

© 2013 Harriman Associates

SUPPLY PLANS

P20.1

Plot Date: 9/23/2013 11:04:30 AM