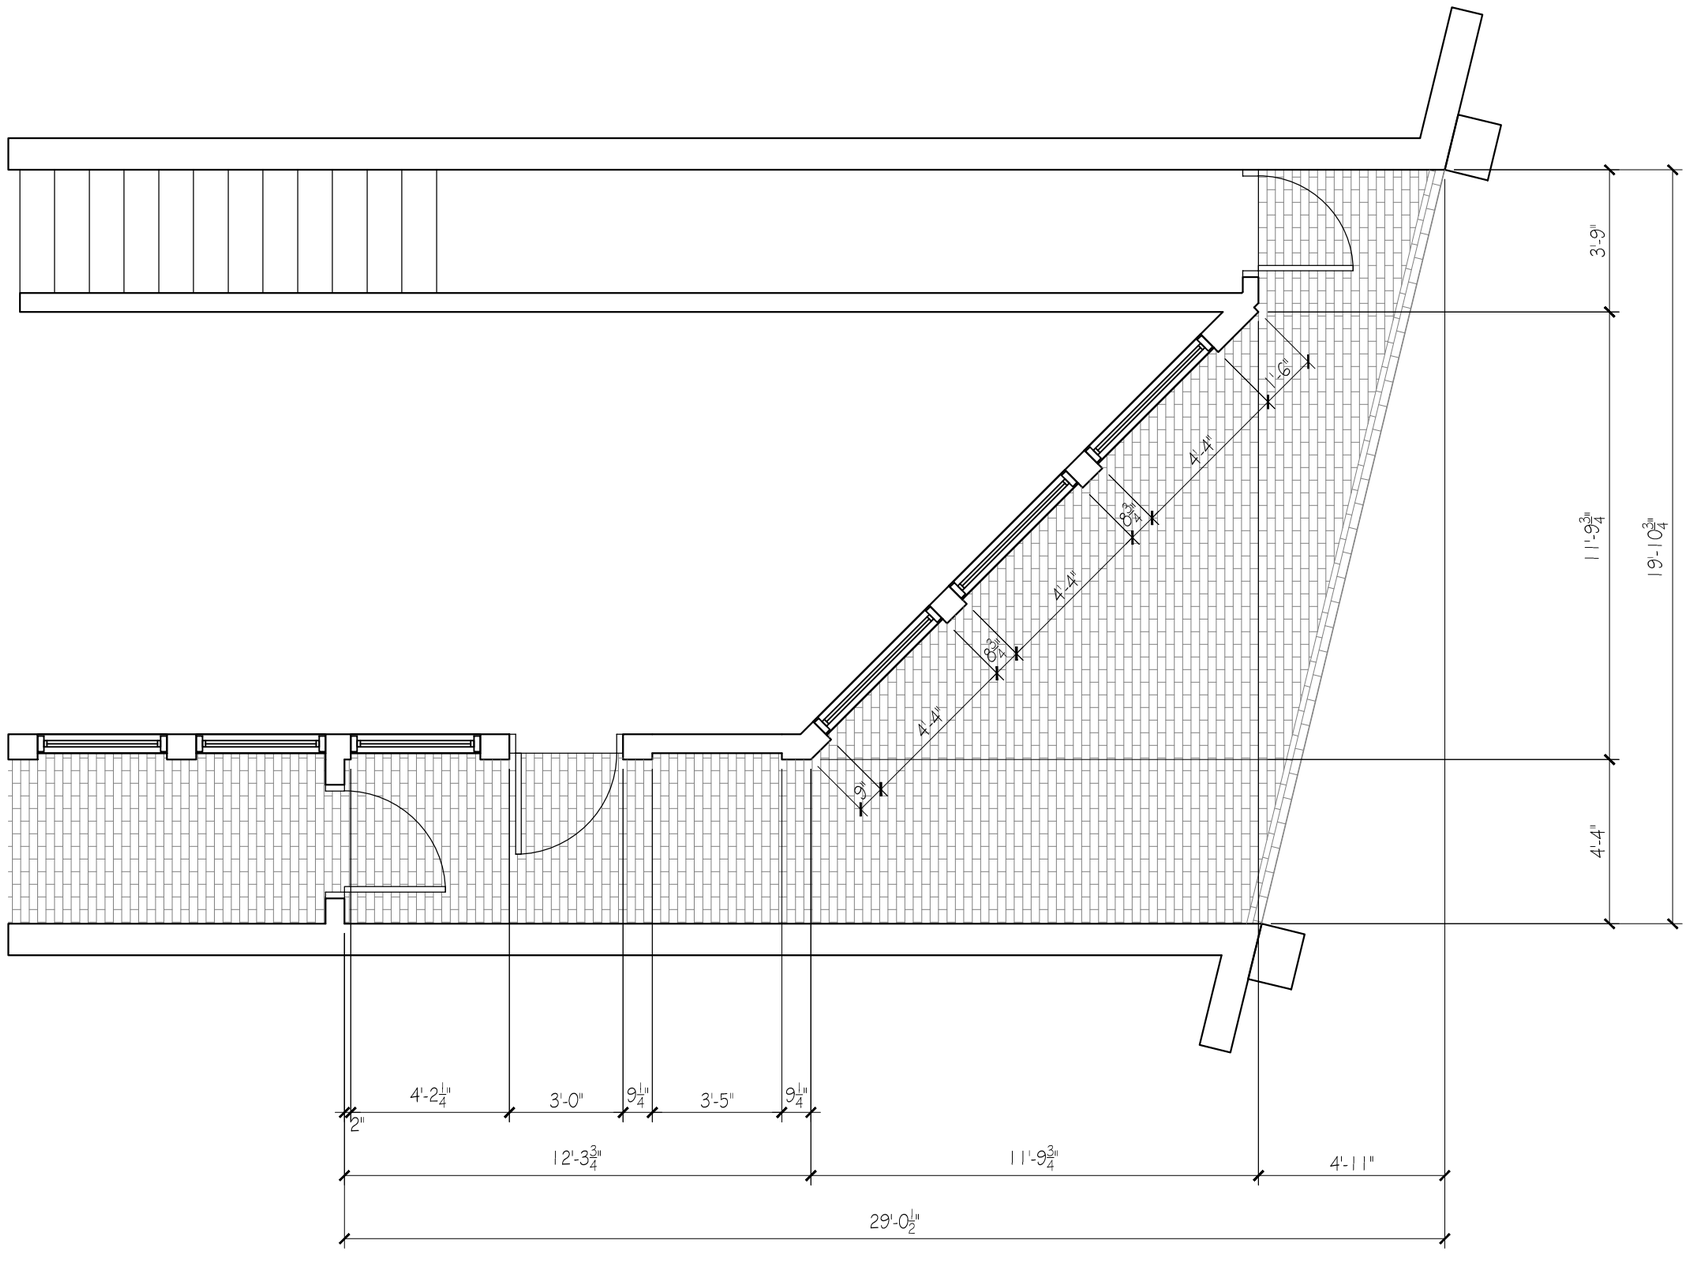

EXISTING GROUND FLOOR PLAN

SCALE: 1/4" = 1'-0"

0 2' 4' 8'

SCALE: 1/4" = 1'-0"

PROPERTY OF

ad-de-Tech

235 Riverside Industrial Parkway
Portland, ME 04102

Ade Property Management
Portland, ME

Renovations to Four City Center
Portland, ME

NO	DATE	REMARKS	BY
A	04-16-13	Issued for reference only	JJO
B	05-08-13	Issued for Permitting	JJO

CODE: IBC 2009
TOWN: Portland
DATE: 04-16-13
SCALE: as noted
DRAWN: JJO

TITLE: Existing Floor Plan

FILE:

SHEET: A0-01