LEGEND:

BUILDING SECTION

WALL SECTION

SECTION DETAIL

PLAN DETAIL

WALL TYPE (WX)

FLOOR TYPE (FX)

NEW WALL - STUD & GYP. BD.	
NEW CMU WALL	
NEW MASONRY INFILL	
EXISTING CMU WALL	
EXISTING STUD WALL	
EXISTING MASONRY WALL	
DEMO AND REMOVE	
FIRE EXTINGUISHER CABINET	
INTERNATIONAL SYMBOL OF ACCESSIBILITY	
INTERNATIONAL SYMBOL OF ACCESS FOR HEARING LOSS	
EXISTING DOOR	
NEW DOOR	

DOOR SCHEDULE

DOOR WT	DOOR W	DOOR TH CK	DOOR H	DOOR MAT'L	FRAME ELEV	FRAME THRES	FRAME MAT'L	LABEL	OPER	CL.	REMARKS
03	2'-1 0"	1 3/4"	6'-8"	EXST	EXST	EXST	EXST	--	--	No	EXISTNG DOOR TO BE FINISHED PER FINISH SCHEDULE
04	3'-0 "	1 3/4"	6'-8"	EXST	EXST	EXST	EXST	--	--	No	EXISTING DOOR TO BE FINISHED PER FINISH SCHEDULE
06	3'-0 "	1 3/4"	7'-0"	WOOD	XXX	MTL	WOOD	-	ENTRANCE	Yes	INSULATED GLAZING, WEATHER SEAL
07	2'-8 "	1 3/4"	7'-0"	WOOD	XXX	MTL	WOOD	-	ENTRANCE	Yes	INSULATED GLAZING, WEATHER SEAL

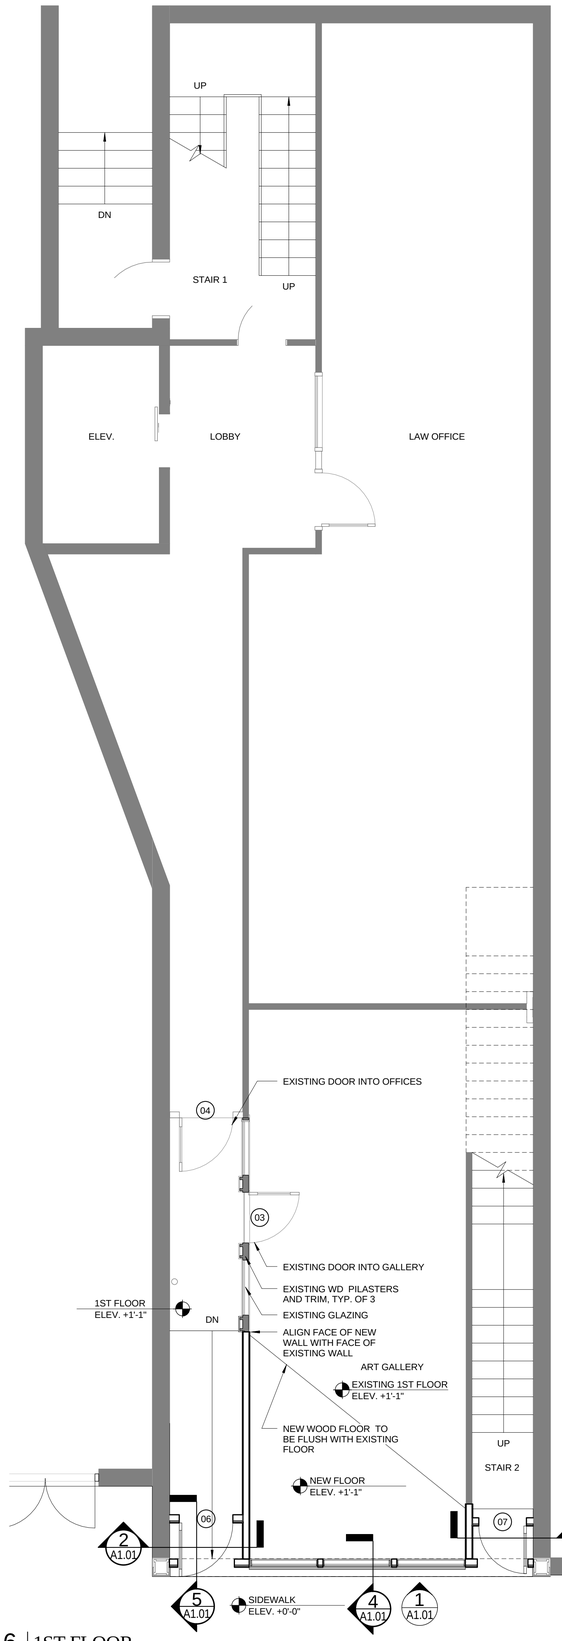

6 | 1ST FLOOR
1/4" = 1'-0"

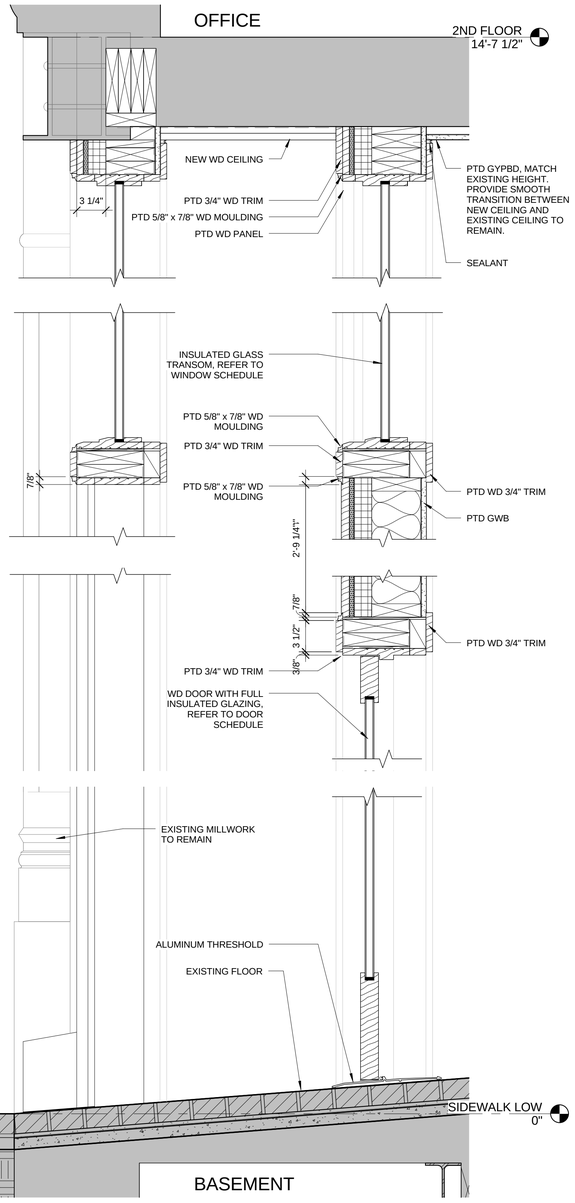

5 | DETAILED SECTION AT DOOR
1 1/2" = 1'-0"

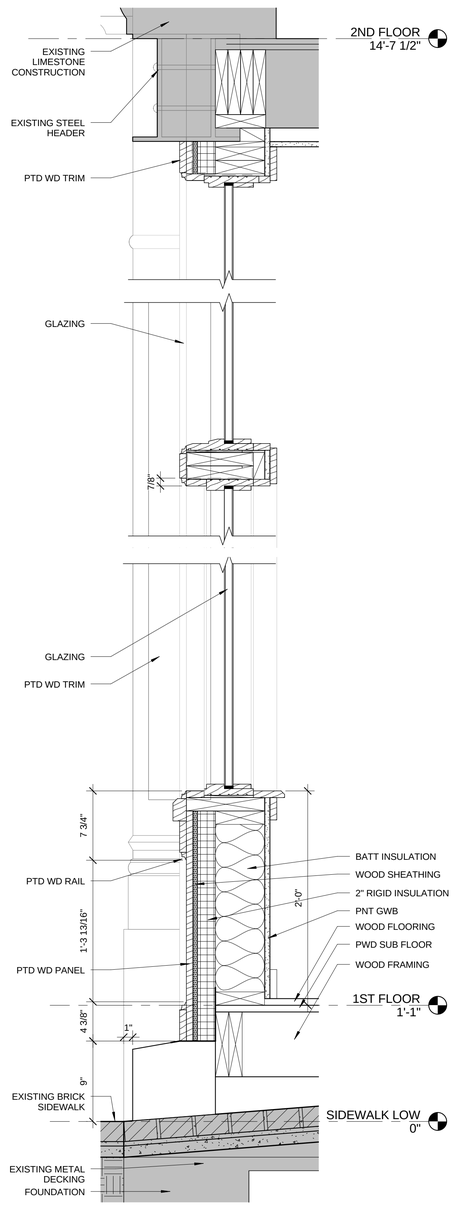

4 | DETAILED SECTION AT WINDOWS
1 1/2" = 1'-0"

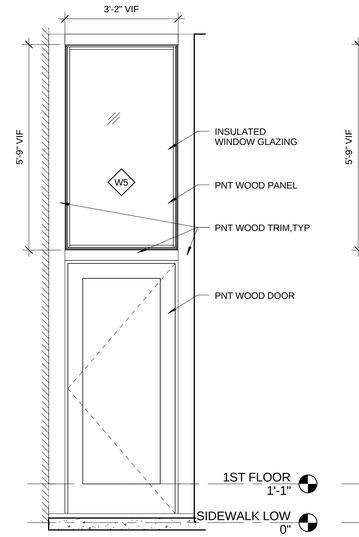

2 | DOOR 06 ELEVATION
1/2" = 1'-0"

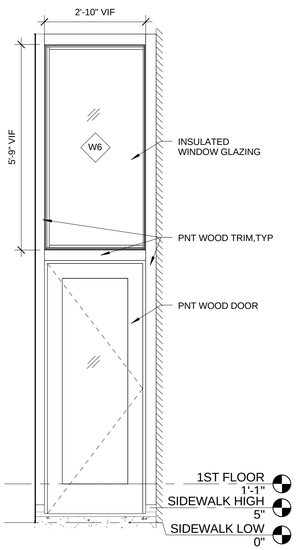

3 | DOOR 07 ELEVATION
1/2" = 1'-0"

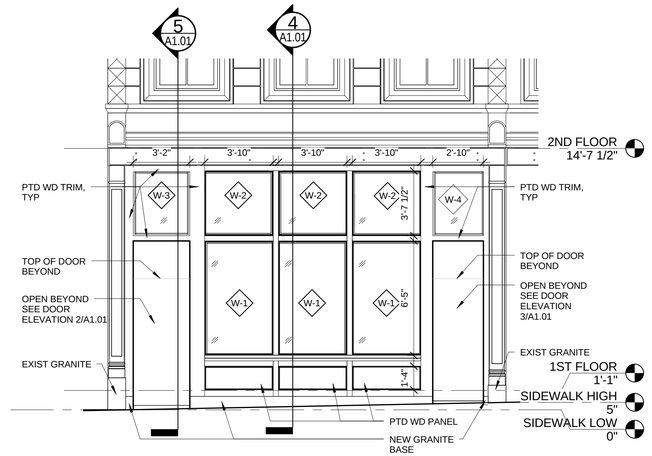

1 | ELEVATION 1 - NEW
1/4" = 1'-0"

Prepared For: 4 CITY CENTER PROPERTIES, LLC

Consultant:

Architect: ARCHETYPE architects
48 Union Wharf Portland, Maine 04101
(207) 772-6022 Fax (207) 772-4056

Project: 4 City Center
Portland, Maine

Revisions:

Scale: As indicated

Date: Issue Date

NEW WORK

A1.01