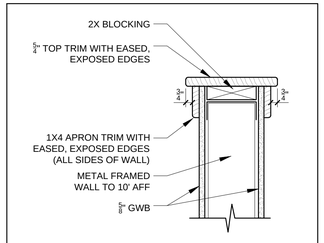

4 HEAD TRIM AT 10' WALL
1 1/2" = 1'-0"

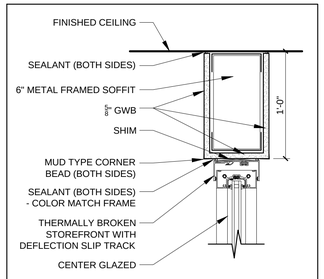

3 HEAD AT STOREFRONT AND SOFFIT
1 1/2" = 1'-0"

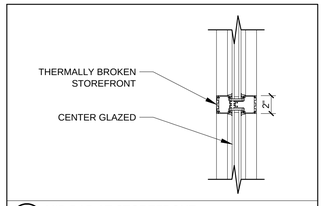

2 MID BAR AT STOREFRONT
1 1/2" = 1'-0"

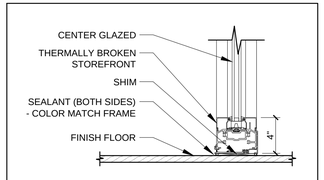

1 SILL AT STOREFRONT
1 1/2" = 1'-0"

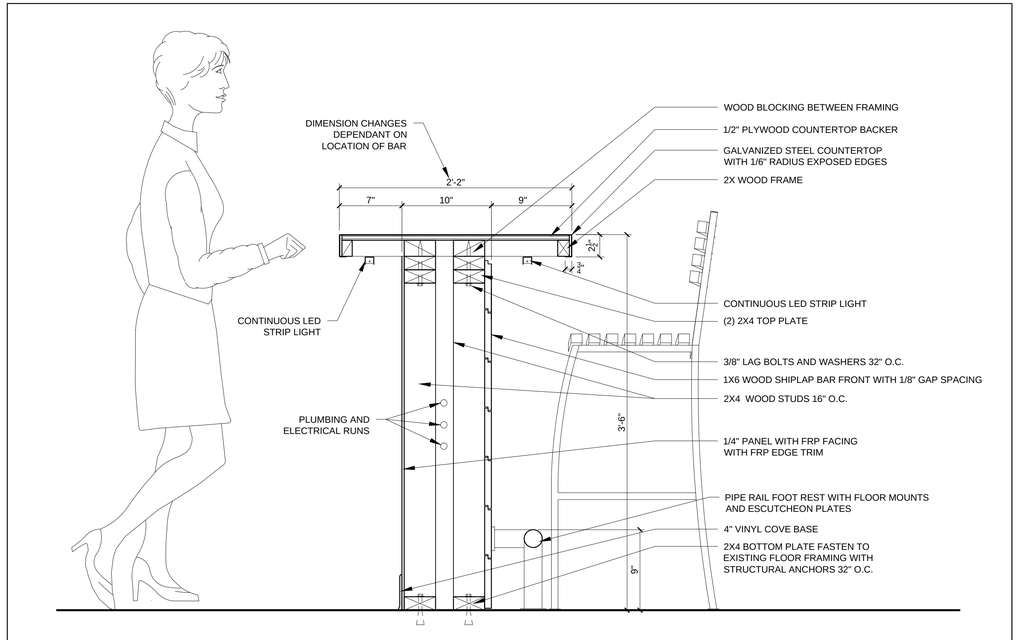

5 SECTION THROUGH BAR
1 1/2" = 1'-0"

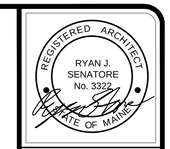

© 2016 RYAN SENATORE ARCHITECTURE

LIO RESTAURANT AND RETAIL

6 CITY CENTER
PORTLAND, MAINE

RSA
RYAN SENATORE ARCHITECTURE
565 CONGRESS STREET
PORTLAND, MAINE 04101
207-650-6414
senatorearchitecture.com

CONSULTANTS:

REVISIONS:

DATE:	20 DECEMBER 2016
PROJECT No.	1646
DRAWN BY:	RRT, RJS
CHECKED BY:	RJS
SCALE:	AS NOTED

SHEET TITLE:
DETAILS

A5-1