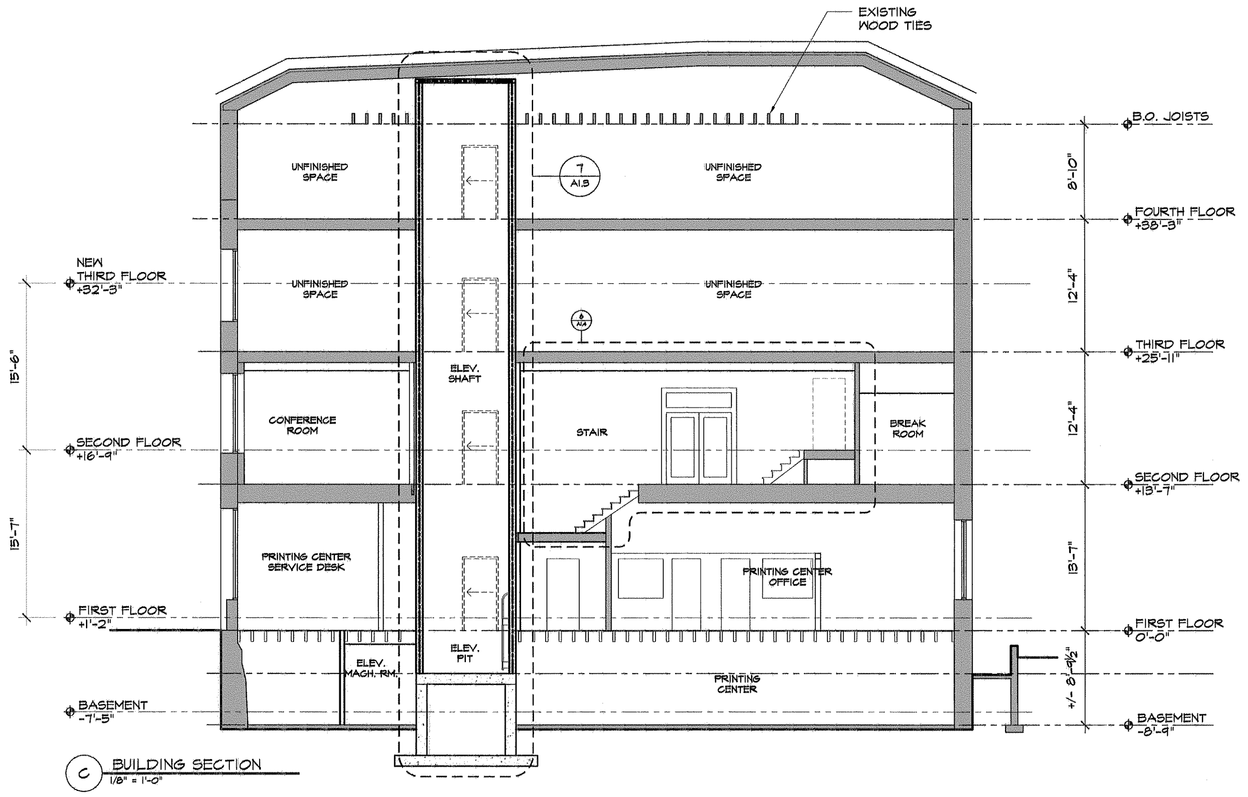

C BUILDING SECTION
1/8" = 1'-0"

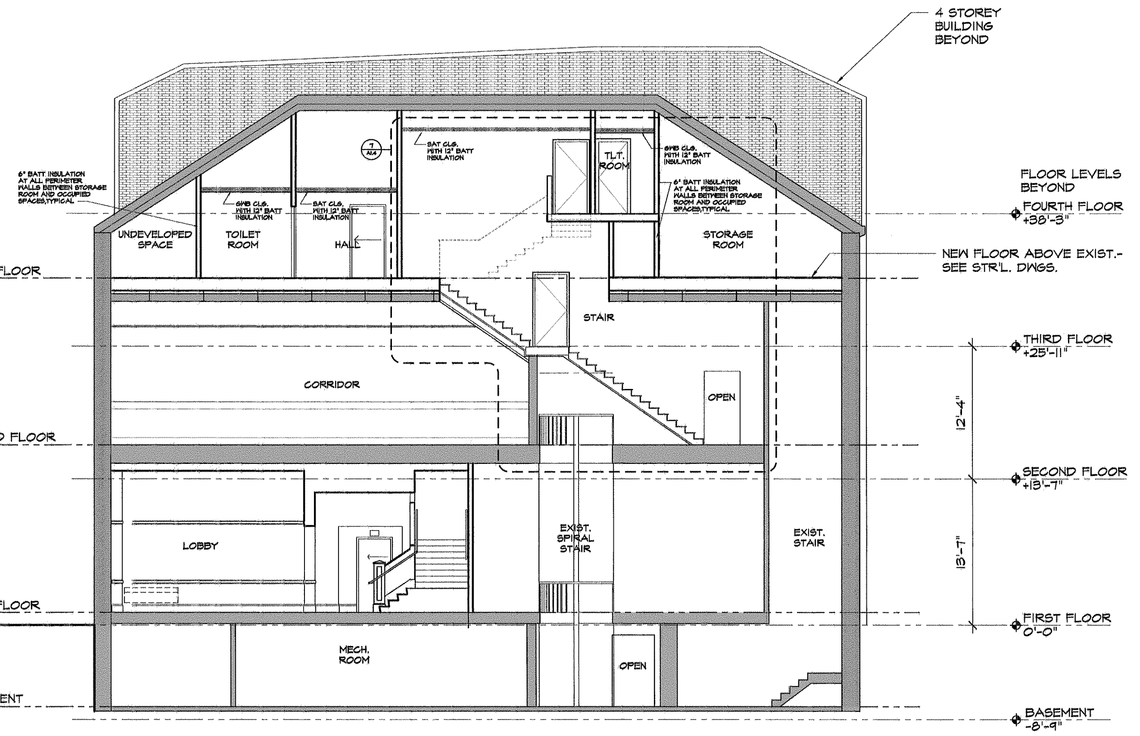

B BUILDING SECTION
1/8" = 1'-0"

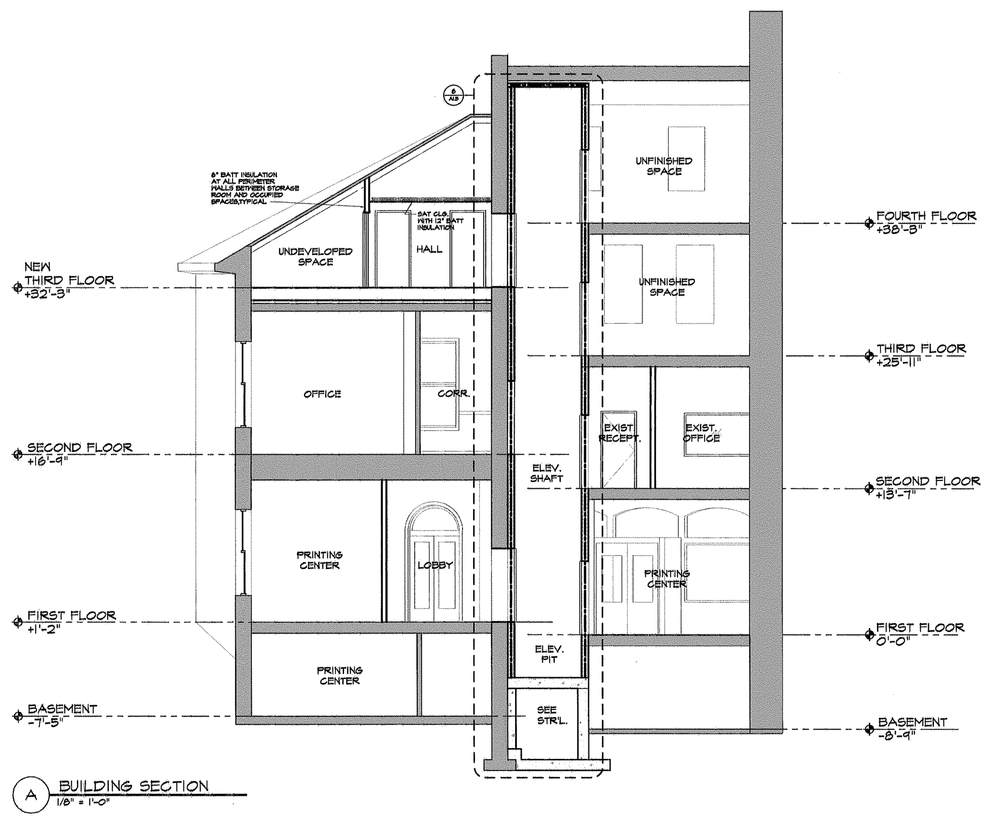

A BUILDING SECTION
1/8" = 1'-0"

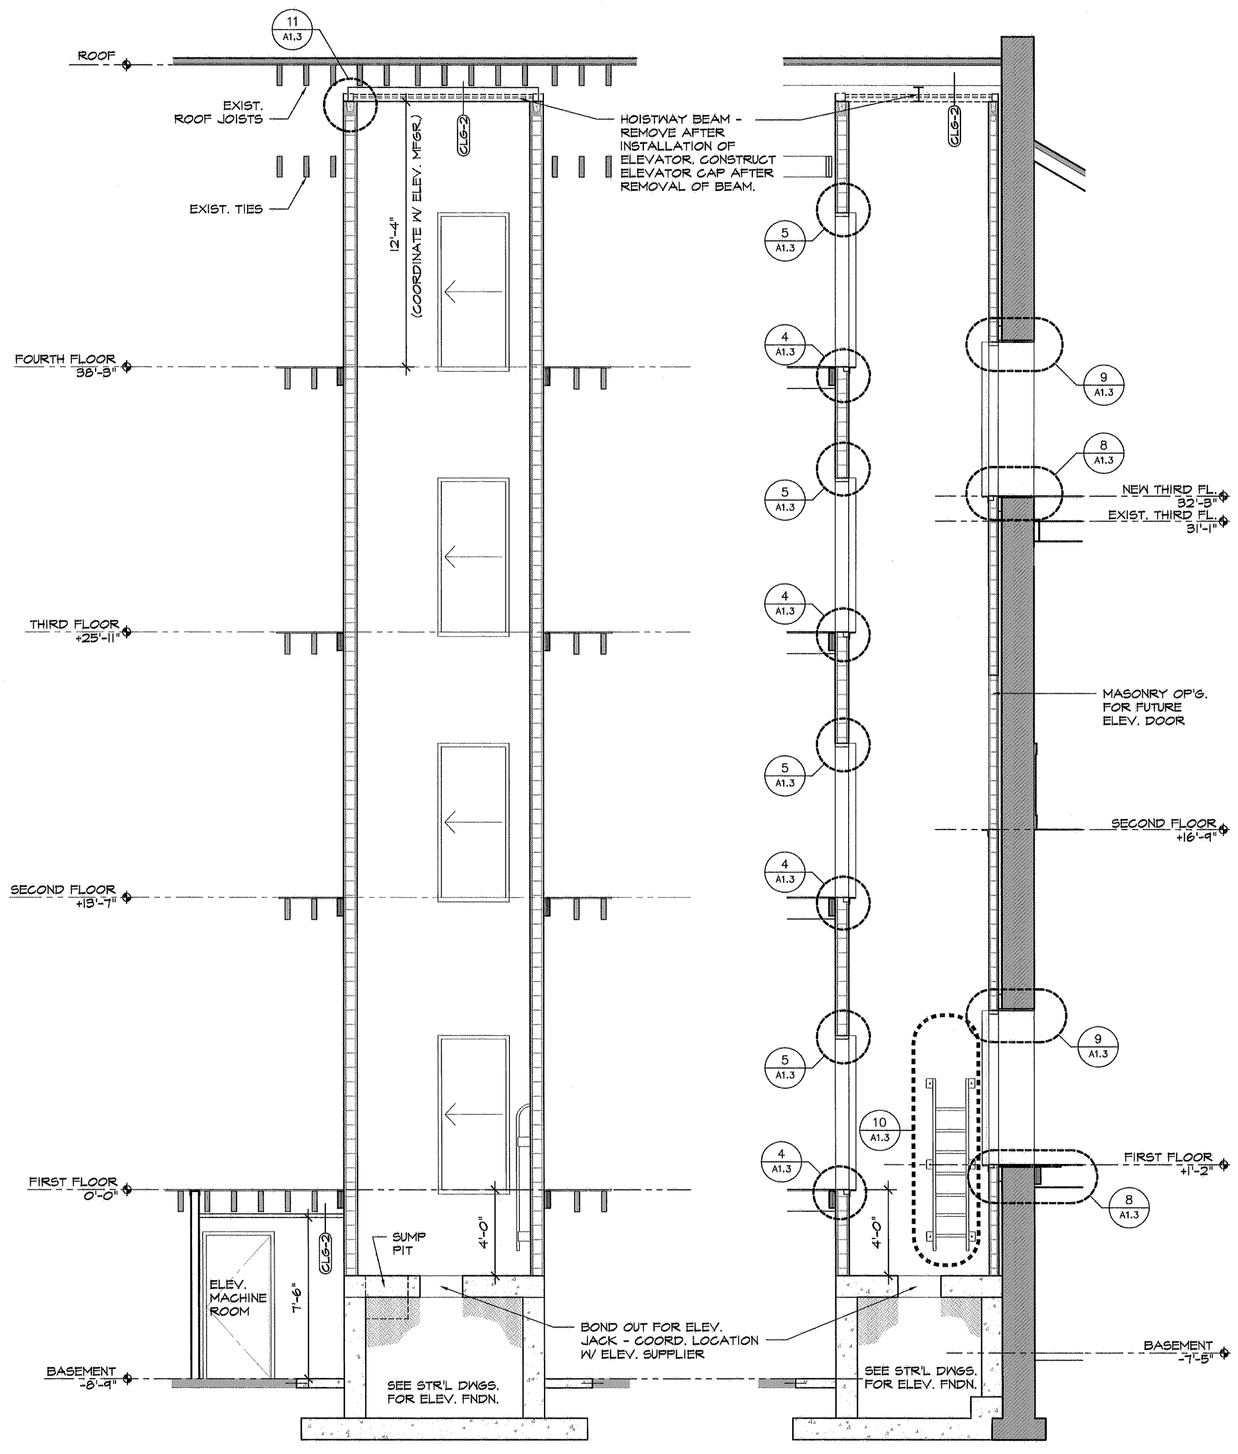

7 ELEVATOR SECTION
1/4"=1'-0"

6 ELEVATOR SECTION
1/4"=1'-0"

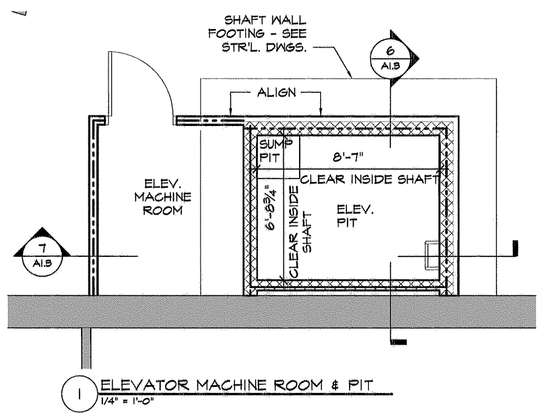

1 ELEVATOR MACHINE ROOM & PIT
1/4" = 1'-0"

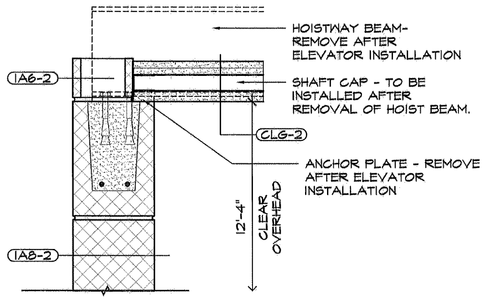

11 DETAIL @ SHAFT CAP
1 1/2" = 1'-0"

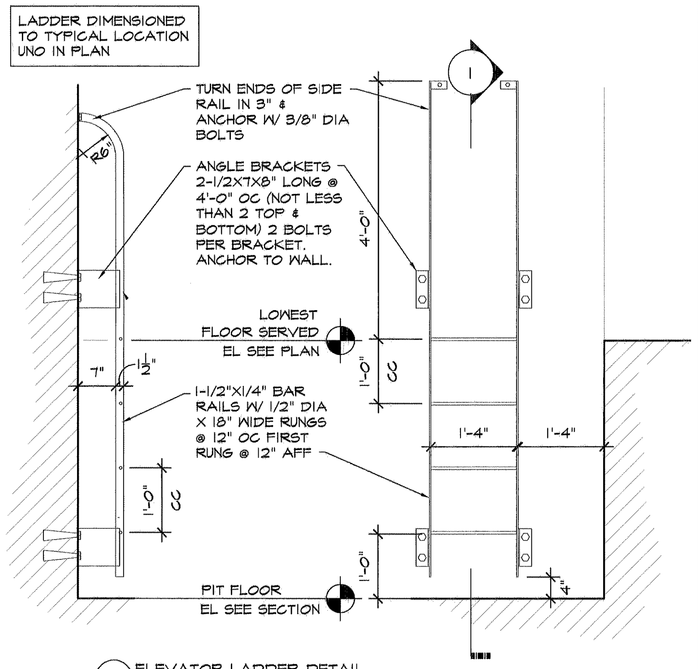

10 ELEVATOR LADDER DETAIL
3/4" = 1'-0"

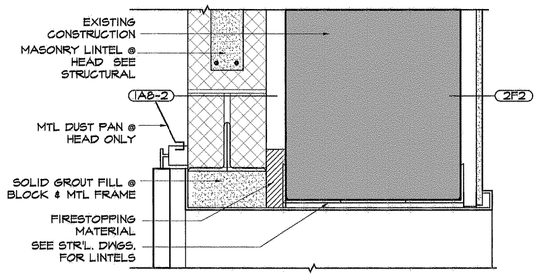

9 DETAIL @ ELEVATOR DOOR HEAD
1 1/2" = 1'-0"

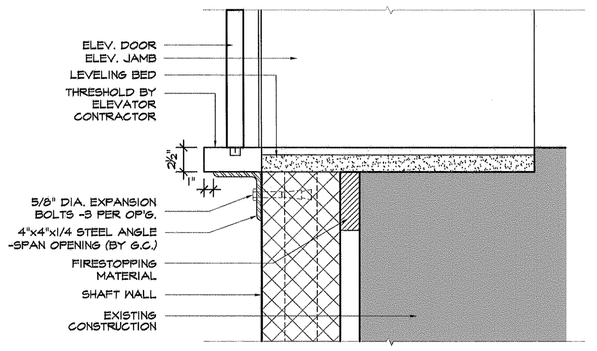

8 DETAIL @ ELEVATOR DOOR SILL
1 1/2" = 1'-0"

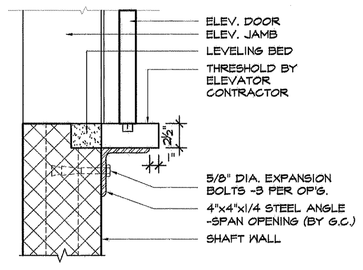

4 DETAIL @ ELEVATOR DOOR SILL
1 1/2" = 1'-0"

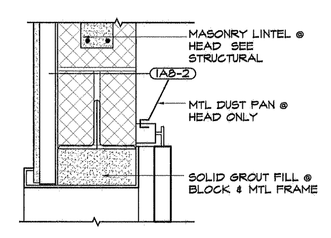

5 DETAIL @ ELEVATOR DOOR HEAD
1 1/2" = 1'-0"

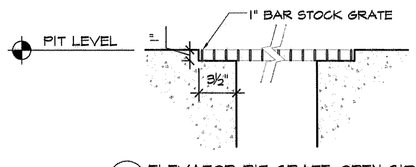

2 ELEVATOR PIT GRATE-OPEN SIDE
1 1/2" = 1'-0"

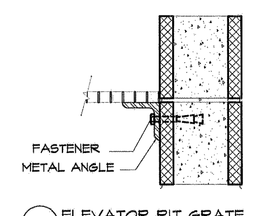

3 ELEVATOR PIT GRATE
1 1/2" = 1'-0"

PDT
ARCHITECTS
49 DARTMOUTH STREET
PORTLAND, MAINE 04101
207-775-1059
www.pdtarchs.com

COPYRIGHT 2007
PDT Architects
Reuse or reproduction of the contents of this document is not permitted without written permission of PDT Architects.

MINA BUILDING
10 & 12 CITY CENTER, PORTLAND, MAINE

REGISTERED ARCHITECT
Tasha FONTAINE-FISHER
NO 1439
STATE OF MAINE

JOB NO. 06-026

DRWN. CHK EJR

SCALE: AS NOTED

ISSUE
PERMIT SET
8 JANUARY 2007

TITLE
Elevator Sections & Details, and Building Sections

SHEET
A1.3

Jan 09, 2007 - 6:32pm

H:\Master Proj Files\2\Mina Building\CAD\CDs-Addendums\Mina_A1.3_ADDENDA.dwg