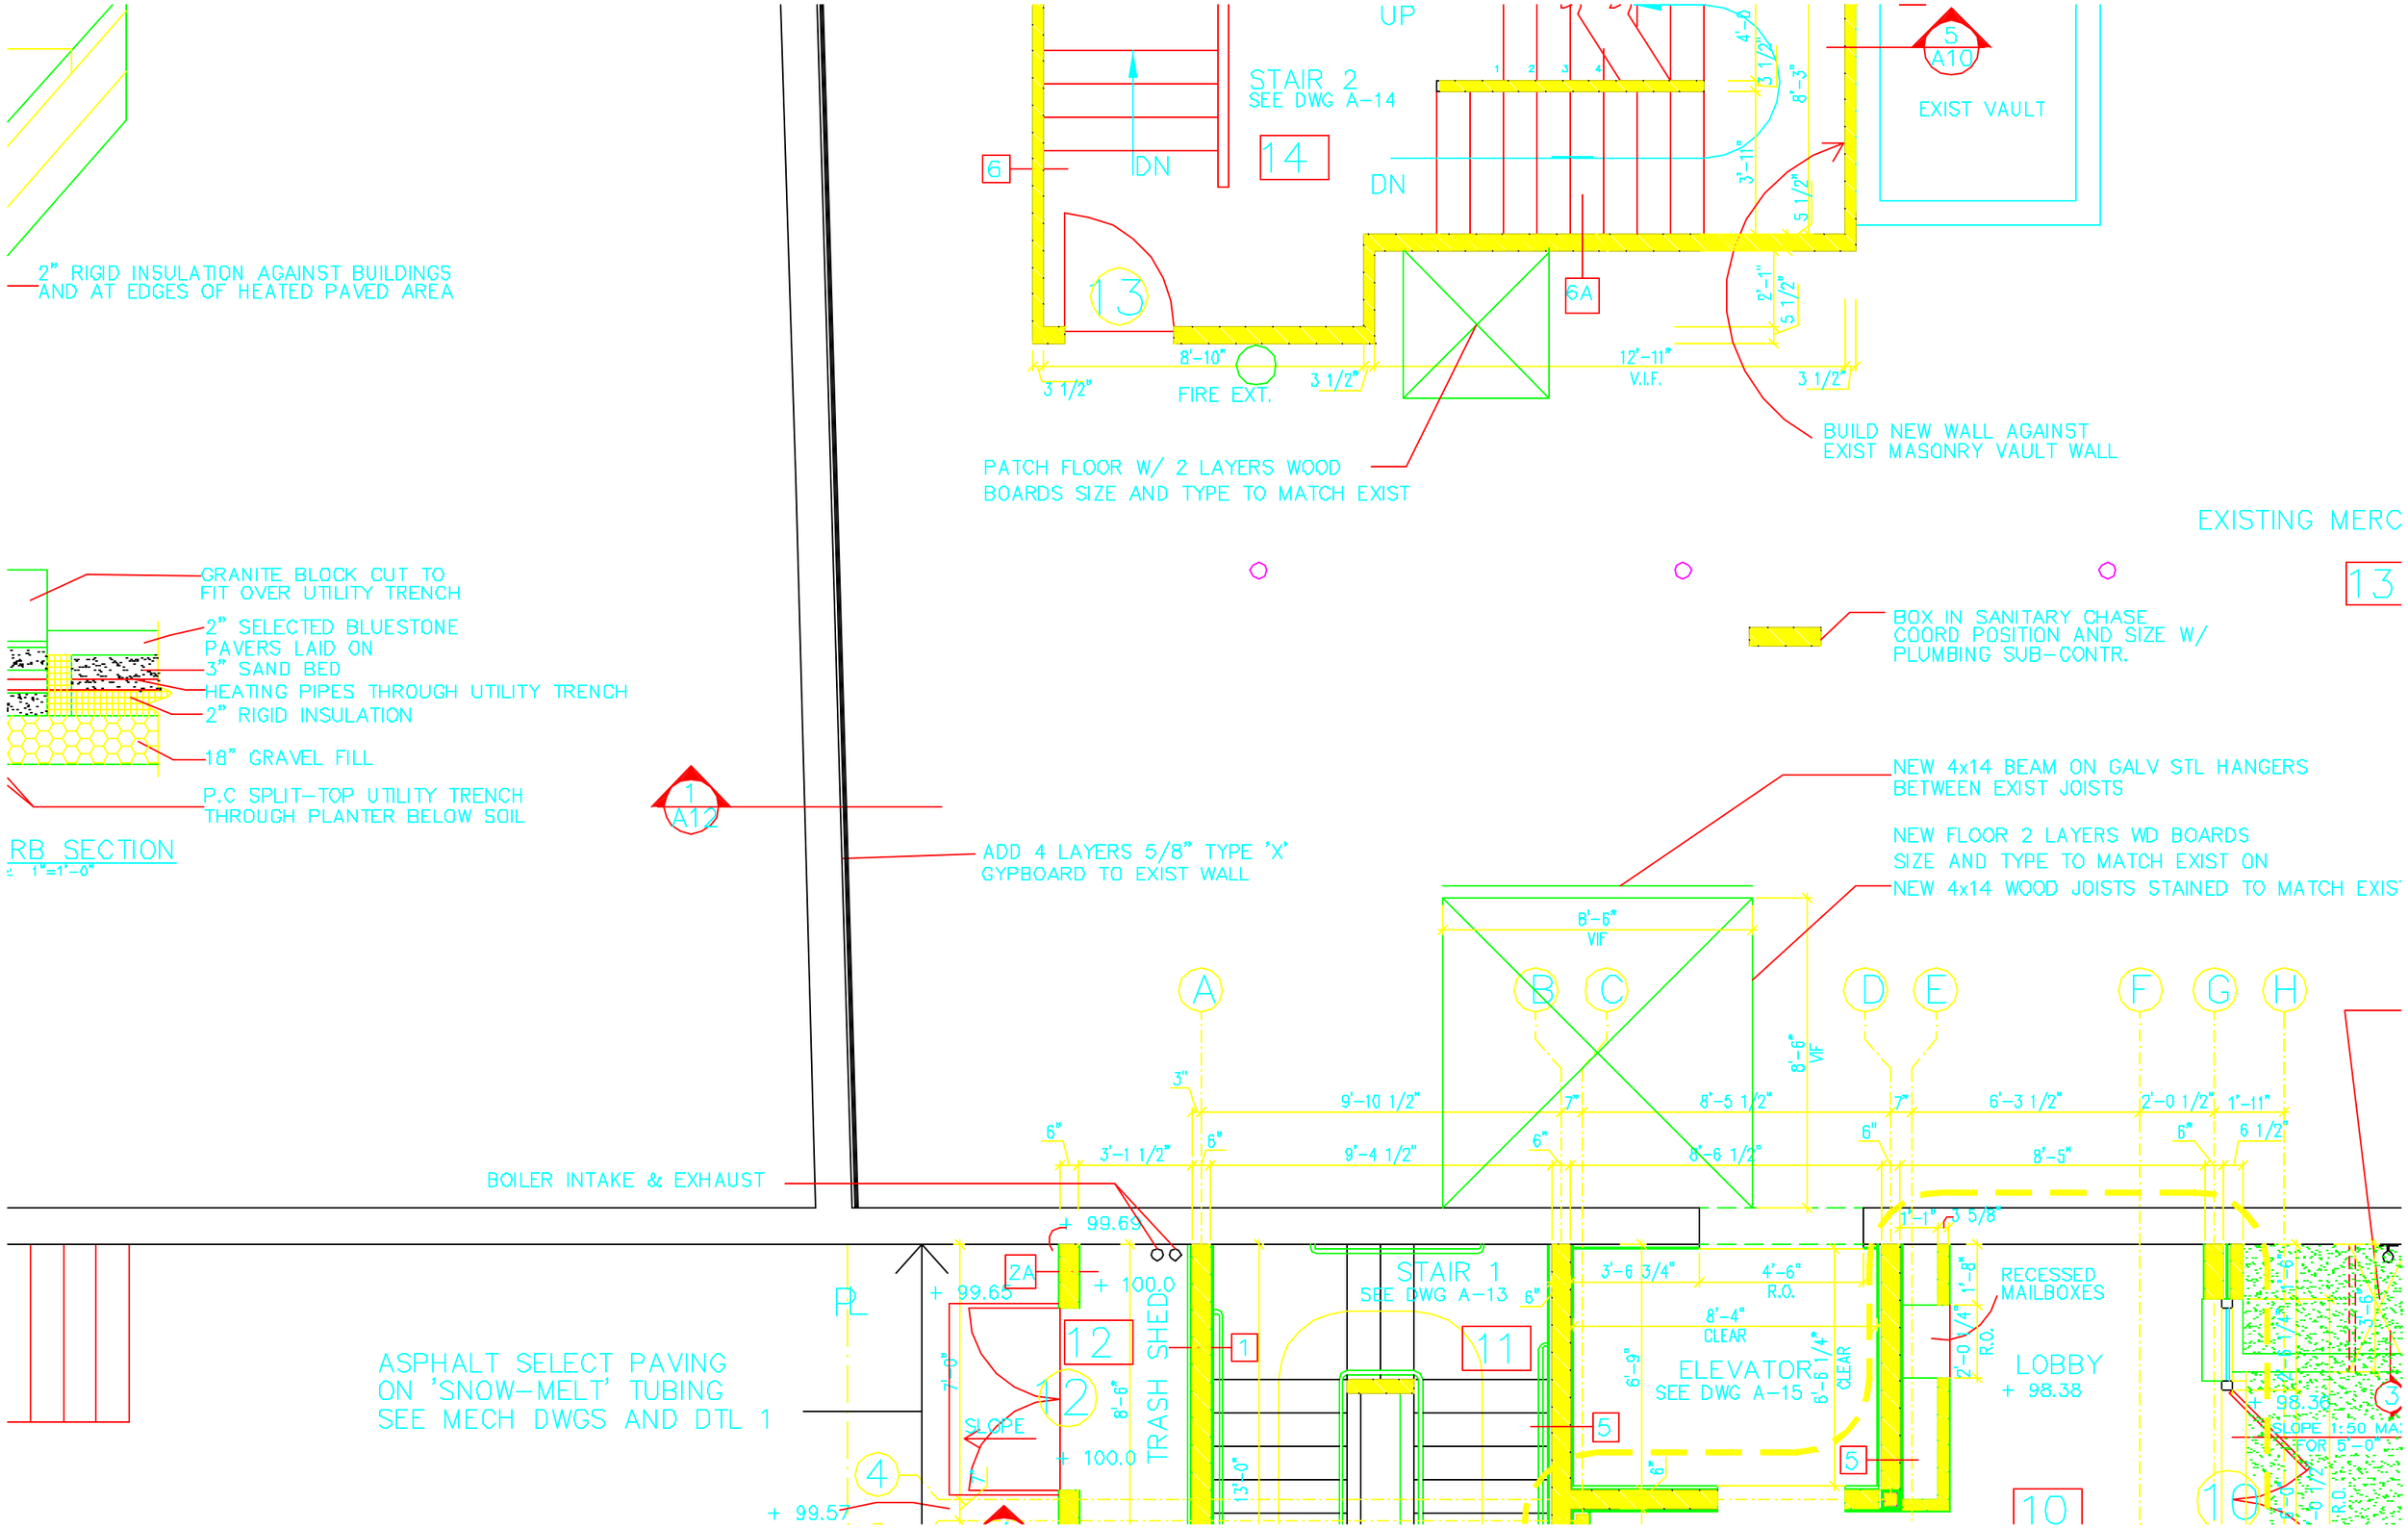
2" RIGID INSULATION AGAINST BUILDINGS
AND AT EDGES OF HEATED PAVED AREA
GRANITE BLOCK CUT TO
FIT OVER UTILITY TRENCH
2" SELECTED BLUESTONE
PAVERS LAID ON
3" SAND BED
HEATING PIPES THROUGH UTILITY TRENCH
2" RIGID INSULATION
18" GRAVEL FILL
P.C SPLIT-TOP UTILITY TRENCH
THROUGH PLANTER BELOW SOIL
RB SECTION
1"=1'-0"
1
A12
ADD 4 LAYERS 5/8" TYPE 'X'
GYPBOARD TO EXIST WALL
BOILER INTAKE & EXHAUST
ASPHALT SELECT PAVING
ON 'SNOW-MELT' TUBING
SEE MECH DWGS AND DTL 1
PL
+ 99.69
+ 99.65
+ 100.0
+ 100.0
+ 99.57
2A
12
12
SLOPE
TRASH SHED
1
4
7'-0"
8'-6"
7'
13'-0"
STAIR 1
SEE DWG A-13
11
5
6"
3'-6 3/4"
4'-6"
R.O.
8'-4"
CLEAR
6'-9"
ELEVATOR
SEE DWG A-15
6'-6 1/4"
CLEAR
5
6"
RECESSED
MAILBOXES
1'-1"
3 5/8"
2'-0 1/4"
R.O.
LOBBY
+ 98.38
10
+ 98.36
SLOPE 1:50 MAX
FOR 5'-0"
R.O.
A
B
C
D
E
F
G
H
3"
9'-10 1/2"
8'-5 1/2"
6'-3 1/2"
2'-0 1/2"
1'-11"
6"
3'-1 1/2"
6"
9'-4 1/2"
6"
8'-6 1/2"
6"
8'-5"
6"
6 1/2"
8'-6"
VIF
8'-6"
VIF
NEW 4x14 BEAM ON GALV STL HANGERS
BETWEEN EXIST JOISTS
NEW FLOOR 2 LAYERS WD BOARDS
SIZE AND TYPE TO MATCH EXIST ON
NEW 4x14 WOOD JOISTS STAINED TO MATCH EXIS
UP
STAIR 2
SEE DWG A-14
14
6
DN
DN
13
6A
4'-6
3 1/2"
8'-3"
3'-11"
5 1/2"
2'-1"
5 1/2"
8'-10"
FIRE EXT.
3 1/2"
3 1/2"
12'-11"
V.I.F.
3 1/2"
5
A10
EXIST VAULT
PATCH FLOOR W/ 2 LAYERS WOOD
BOARDS SIZE AND TYPE TO MATCH EXIST
BUILD NEW WALL AGAINST
EXIST MASONRY VAULT WALL
EXISTING MERC
13
BOX IN SANITARY CHASE
COORD POSITION AND SIZE W/
PLUMBING SUB-CONTR.