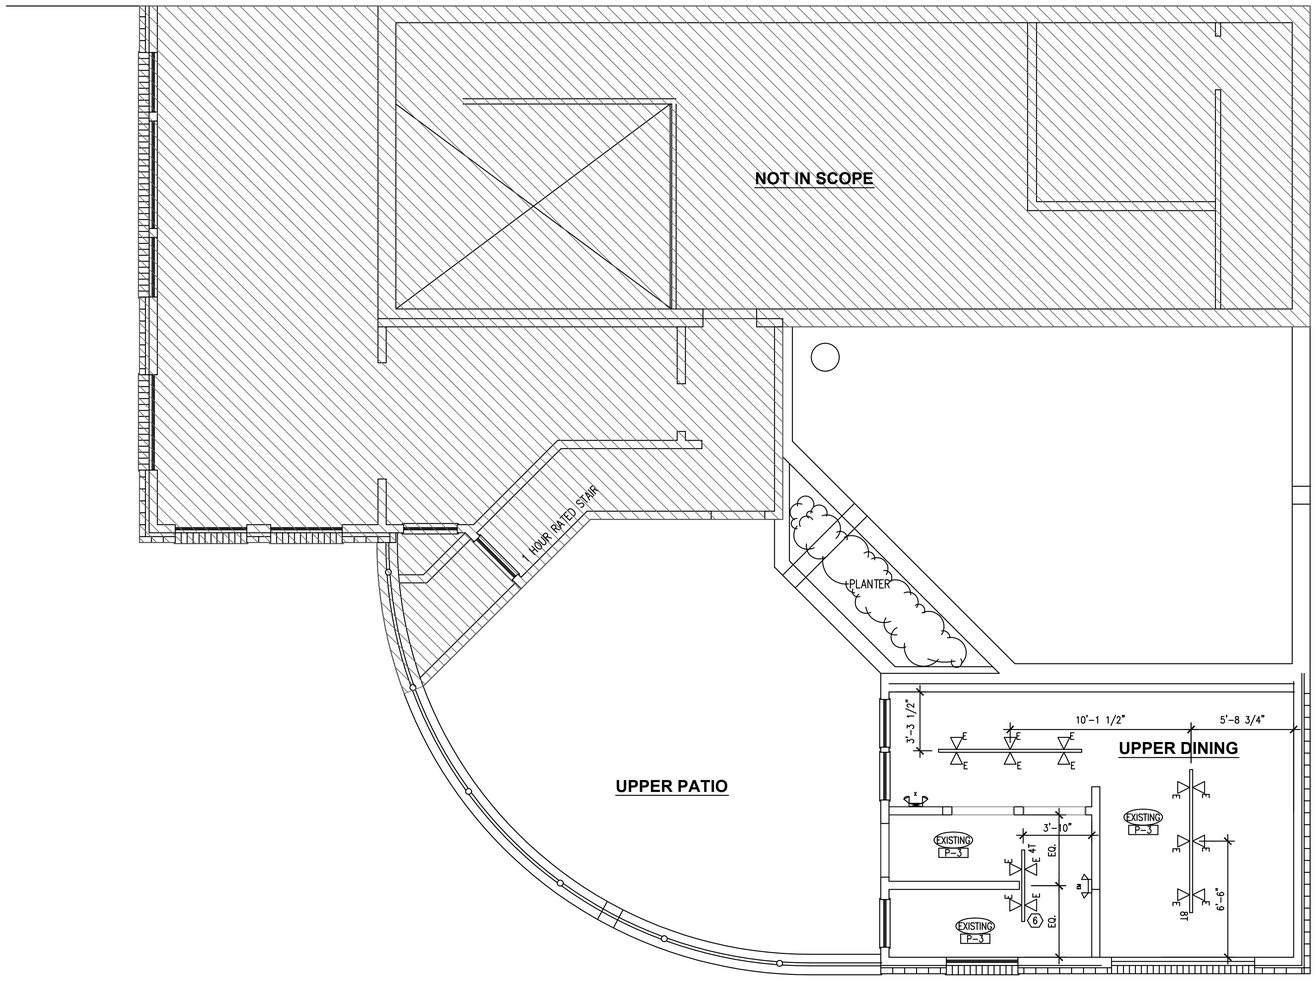

DIMENSIONED REFLECTED CEILING PLAN - SECOND FLOOR
1/4"=1'-0"

1

GENERAL NOTES	
1	ALL EXPOSED GYPSUM BOARD SHALL BE SEALED WITH ON COAT OF SEALER AND FOLLOWED BY TWO COATS SEMI-GLOSS ENAMEL WITH STIPPLED FINISH. (SEE SPECIFICATION)
2	REFER TO SECTIONS AND DETAILS FOR VERIFICATIONS OF ALL CEILING HEIGHTS
3	CEILING HEIGHTS SHOWN ARE FROM FINISHED CEILING SURFACE TO FINISH CONCRETE FLOOR
4	LOCATE ALL LIGHTS AND CEILING REGISTERS SYMMETRICALLY CENTERED OVER DOORS, WINDOWS OR BAYS OF CEILING DESIGN AS INDICATED.
5	REFER TO MECHANICAL DRAWINGS FOR ALL REGISTERS AND DIFFUSERS.
6	REFER TO ELECTRICAL DRAWINGS FOR ALL LIGHTING FIXTURES.
7	PLACEMENT OF SPEAKERS AND AUDIO EQUIPMENT TO BE BY MUSIC CO.

(#)	KEY NOTES:
1	KITCHEN HOOD – SEE MECHANICAL DRAWINGS AND HOOD SHOP DRAWINGS FOR SPECIFICATIONS.KITCHEN HOOD – SEE MECHANICAL DRAWINGS AND HOOD SHOP DRAWINGS FOR SPECIFICATIONS.
2	TRACK LIGHT TO BE MOUNTED TO BACK SIDE OF SOFFIT.
3	MENU BOARD MOUNTING HEIGHT TO BE VERIFIED IN FIELD.
4	EXISTING EXPOSED WOOD RAFTER TO REMAIN.
5	EXISTING WOOD CEILING TO REMAIN. PREP AS REQUIRED FOR NEW FINISH.

LIGHT FIXTURE LEGEND	
A1	FLUORESCENT 2'X4' LAY-IN TYPE –LENSED
A2	FLUORESCENT 2'X4' LAY-IN TYPE-LENSED EMERGENCY
B1	FLUORESCENT 2'X2' LAY-IN TYPE –LENSED
B2	FLUORESCENT 2'X2' LAY-IN TYPE-LENSED EMERGENCY
	6"VERTICAL CFL DOWNLIGHT OPEN REFLECTOR
	6"VERTICAL CFL DOWNLIGHT LENSED REFLECTOR
	6"LED RECESSED DOWN LIGHT
D	FLUORESCENT – COBALT BLUE PENDANT
T4/T8	LIGHTING TRACK 4 FT AND 8 FT NATURAL ALUMINUM
E	FLUORESCENT TRACK LIGHTING HEAD
E1	LED TRACK LIGHTING HEAD
F	FLUORESCENT – DECORATIVE WALL SCONCE
G	FLUORESCENT – 4' ENCLOSED SURFACE MOUNT
P	FLUORESCENT 1'X4' LAY-IN TYPE – LENSED
	SURFACE MOUNTED CAN LIGHT FINISH TO MATCH P-5 CEILING FINISH
M	EXTERIOR WALL SCONCE
M	EXTERIOR AWNING LIGHT
X	COMBINATION BATTERY OPERATED EMERGENCY LIGHTING UNIT AND LED DIRECTIONAL SIGN SURFACE MOUNT
Y	REMOTE EMERGENCY LIGHTING HEAD SURFACE MOUNT
EM	BATTERY OPERATED EMERGENCY LIGHTING UNIT SURFACE MOUNT
	EXHAUST FAN
	RETURN GRILLE
	SUPPLY DIFFUSER

–	FINISH SCHEDULE
C-1	GYP BOARD
C-2	2'x4' VINYL FACED LAY-IN CEILING
C-3	STAIN PROVENCE BLUE
C-4	2'x2" TINCRAFT
C-5	TECTUM CLOUD
PAINT	
P-1	STOCK WHITE
P-2	SOFT JAZZ
P-3	MONROE BISQUE
P-4	VERO BEACH TAN
P-5	BOLD BLUE

ARCHITECT:
THOMAS A. EDSON, RA
1431 GREENWAY DRIVE
SUITE 510
IRVING, TX 75038
PHONE 972.870.1288

CLIENT:
ELEVATION FRANCHISE VENTURES
4100 NORTH FAIRFAX DR. STE 730
ARLINGTON, VA 22203
703.243.7894
www.elevationburger.com

LICENSED ARCHITECT
THOMAS A EDSON
#12206
STATE OF MAINE

11/18/2013

ELEVATION BURGER

205 COMMERCIAL ST.
PORTLAND, ME 04101

CLIENT: BETTER BURGER OLD PORT, LLC
ONE LONG WHARF
PORTLAND, ME 04101

DATE	DESCRIPTION
11/18/13	PERMIT ISSUE

	DATE	DESCRIPTION

SHEET TITLE:
REFELECTED CEILING PLAN - SECOND FLOOR

SHEET NUMBER:
A1.9

PROJECT NUMBER:
EVB130001

Z:\Elevation Burger\EVB13001 - Portland , ME\3_Construction Documents\3.2_Drawings\3.2.3_Architecture\A1-9 Reflected Ceiling Plan 2nd Floor.dwg --- ID Studio 4, LLC --- Tonia Inigo --- Monday, November 18, 2013, 5:03:36 PM