ELEVATION
SCALE: 1/4"=1'-0"
1

	KEY NOTES:
1	SIGNAGE SHOWN FOR SCHEMATIC USE ONLY, COORDINATE WITH SIGN SHOP DRAWINGS.
2	4" VINYL DECAL SEE DETAIL 4/A2.0. 1 IN EACH BAY (3 TOTAL PER WINDOW)
3	G.C. TO PROVIDE KNOX BOX. VERIFY LOCATION WITH FIRE MARSHAL

–	FINISH SCHEDULE
FLOORING	
WD–1	BAMBOO CARBONIZED
WD–4	MATCH CARBONIZED
CT–1	PORCELAIN OCEAN
QT–1	QUARRY GREY
BASE	
B–1	6x12 COVE
B–2	6x6 QUARRY BASE
WALLS AND WAINSCOT	
WD–1	BAMBOO CARBONIZED
WD–2	BAMBOO DARK NATURAL
WD–3	BAMBOO TEAK
WT–1	3x6 TILE ELEVATION SKY
WT–2	3x6 TILE ELEVATION BLUEBERRY
WT–3	2x6 TILE ELEVATION WHITE
SS–1	STAINLESS STEEL PANELS
FRP–1	MARLITE
MS–1	WAINSCOT
CEILING	
C–1	GYP BOARD
C–2	2'x4' VINYL FACED LAY–IN CEILING
C–3	STAIN PROVENCE BLUE
C–4	2'x2" TINCRAFT
C–5	TECTUM CLOUD
PAINT	
P–1	STOCK WHITE
P–2	SOFT JAZZ
P–3	MONROE BISQUE
P–4	VERO BEACH TAN
P–5	BOLD BLUE
MISC. INTERIOR	
ST–1	STAIN WALNUT
G–1	GRANITE

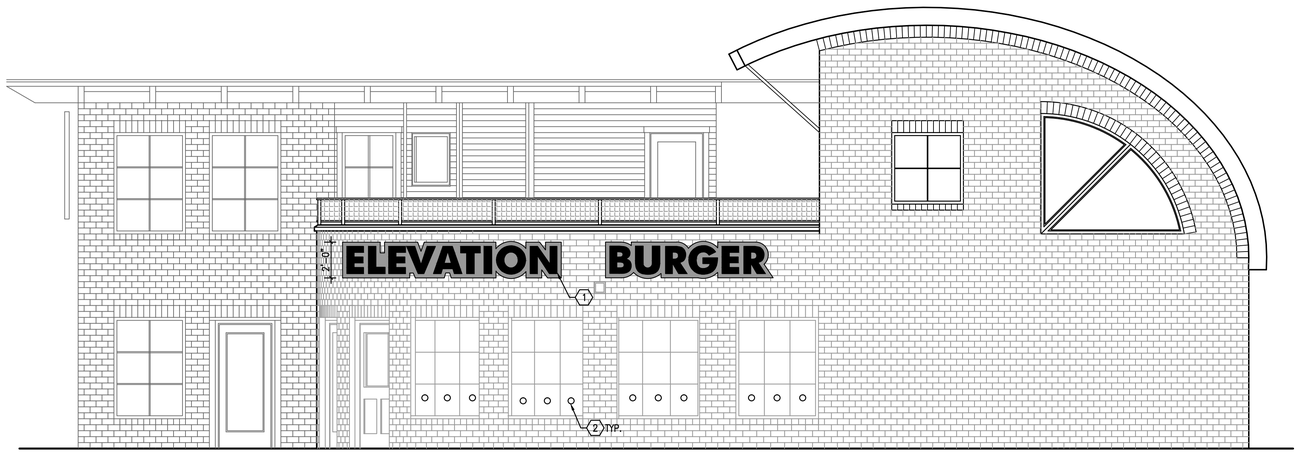

ELEVATION
SCALE: 1/4"=1'-0"
2

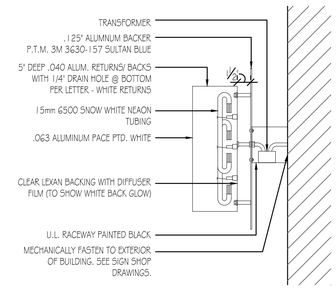

NOTE:
SIGNAGE SHOWN FOR SCHEMATIC USE ONLY - COORDINATE WITH SIGN SHOP DRAWINGS, LL AND LOCAL CODE REQUIREMENTS.

SECTION AT SIGNAGE
SCALE: N.T.S.
3

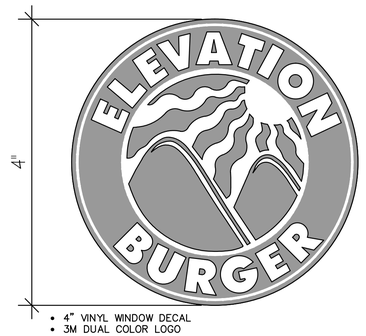

- 4" VINYL WINDOW DECAL
- 3M DUAL COLOR LOGO

WINDOW DECAL
SCALE: N.T.S.
4

ARCHITECT:
THOMAS A. EDSON, RA
1431 GREENWAY DRIVE
SUITE 510
IRVING, TX 75038
PHONE 972.870.1288

CLIENT:
ELEVATION FRANCHISE VENTURES
4100 NORTH FAIRFAX DR. STE 730
ARLINGTON, VA 22203
703.243.7894
www.elevationburger.com

LICENSED ARCHITECT
THOMAS A EDSON
RA 2296
STATE OF MAINE

11/18/2013

ELEVATION BURGER

205 COMMERCIAL ST.
PORTLAND, ME 04101

CLIENT: BETTER BURGER OLD PORT, LLC
ONE LONG WHARF
PORTLAND, ME 04101

DATE	DESCRIPTION
11/18/13	PERMIT ISSUE

DATE	DESCRIPTION

SHEET TITLE:
EXTERIOR ELEVATIONS

SHEET NUMBER:
A2.0

PROJECT NUMBER:
EVB130001