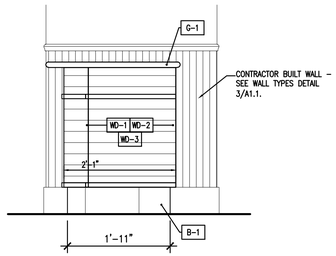

POS STATION SIDE ELEVATION 3/4"=1'-0" | 1

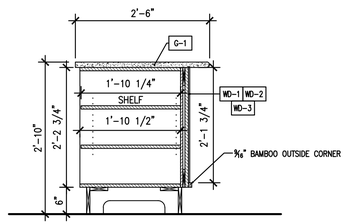

POS STATION SECTION 3/4"=1'-0" | 2

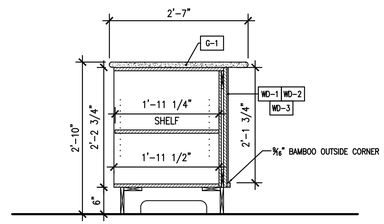

TAKE OUT COUNTER SECTION 3/4"=1'-0" | 3

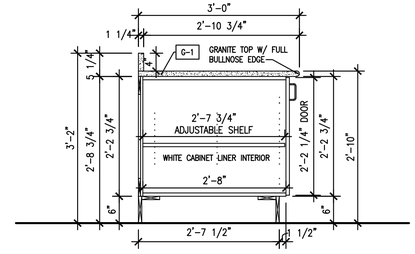

BEVERAGE STATION SECTION 3/4"=1'-0" | 4

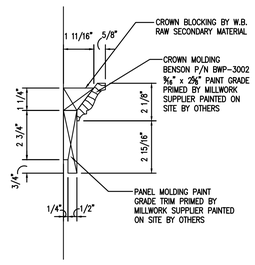

MOLDING DETAIL 3"=1'-0" | 5

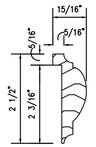

CHAIR RAIL DETAIL 6"=1'-0" | 6

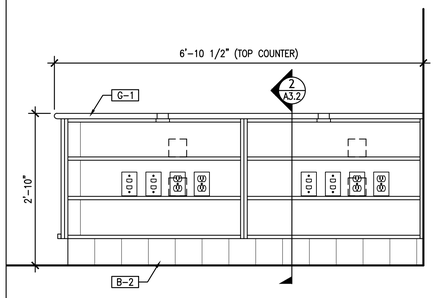

POS STATION REAR ELEVATION 3/4"=1'-0" | 7

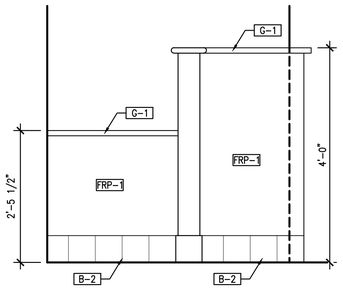

TAKE OUT COUNTER REAR ELEVATION 3/4"=1'-0" | 8

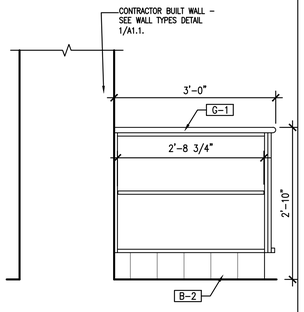

TRASH STATION ELEVATION 3/4"=1'-0" | 9

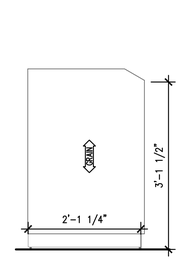

TRASH STATION ELEVATION 3/4"=1'-0" | 9

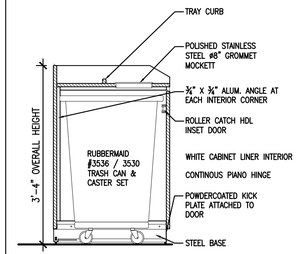

TRASH STATION SECTION 3/4"=1'-0" | 10

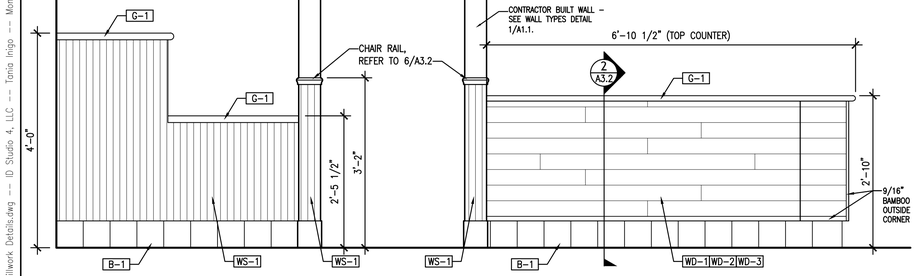

POS STATION ELEVATION 3/4"=1'-0" | 11

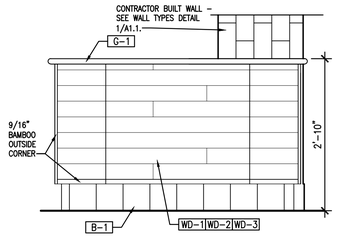

TAKE OUT COUNTER ELEVATION 3/4"=1'-0" | 12

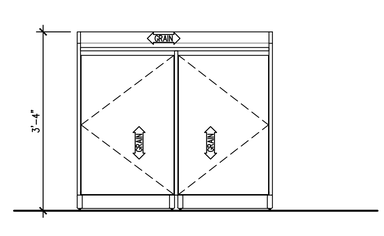

TRASH STATION ELEVATION 3/4"=1'-0" | 13

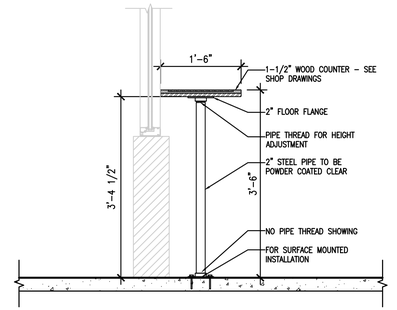

EATING COUNTER SECTION 3/4"=1'-0" | 14

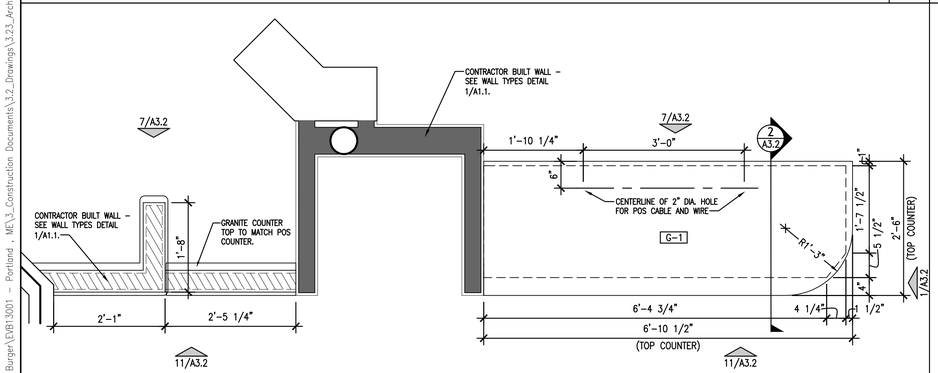

POS STATION PLAN 3/4"=1'-0" | 15

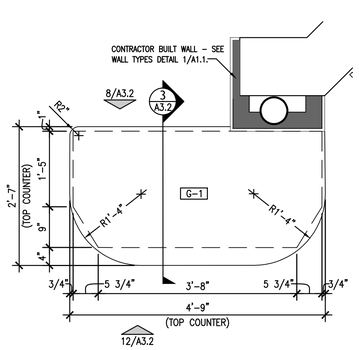

TAKE OUT COUNTER PLAN 3/4"=1'-0" | 16

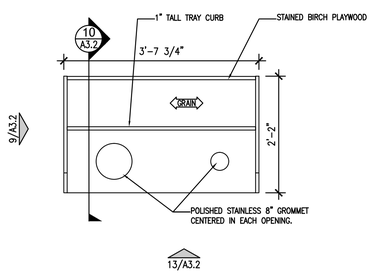

TRASH STATION PLAN 3/4"=1'-0" | 17

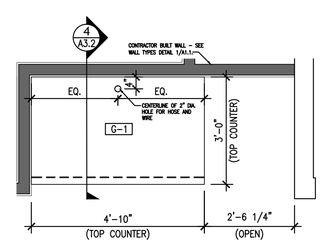

BEVERAGE STATION PLAN 3/4"=1'-0" | 18

ARCHITECT:
THOMAS A. EDSON, RA
1431 GREENWAY DRIVE
SUITE 510
IRVING, TX 75038
PHONE 972.870.1288

CLIENT:
ELEVATION FRANCHISE VENTURES
4100 NORTH FAIRFAX DR. STE 730
ARLINGTON, VA 22203
703.243.7894
www.elevationburger.com

LICENSED ARCHITECT THOMAS A EDSON RA 12206 STATE OF MAINE

11/18/2013

ELEVATION BURGER

205 COMMERCIAL ST.
PORTLAND, ME 04101

CLIENT: BETTER BURGER OLD PORT, LLC
ONE LONG WHARF
PORTLAND, ME 04101

DATE	DESCRIPTION
11/18/13	PERMIT ISSUE

DATE	DESCRIPTION

SHEET TITLE:
MILLWORK DETAILS

SHEET NUMBER:
A3.2

PROJECT NUMBER:
EVB130001

Z:\Elevation Burger\EVB13001 – Portland , ME\3_Construction Documents\3.2_Drawings\3.23_Architecture\A3-2 Millwork Details.dwg -- ID Studio 4, LLC -- Tonia Ingo -- Monday, November 18, 2013, 5:29:57 PM