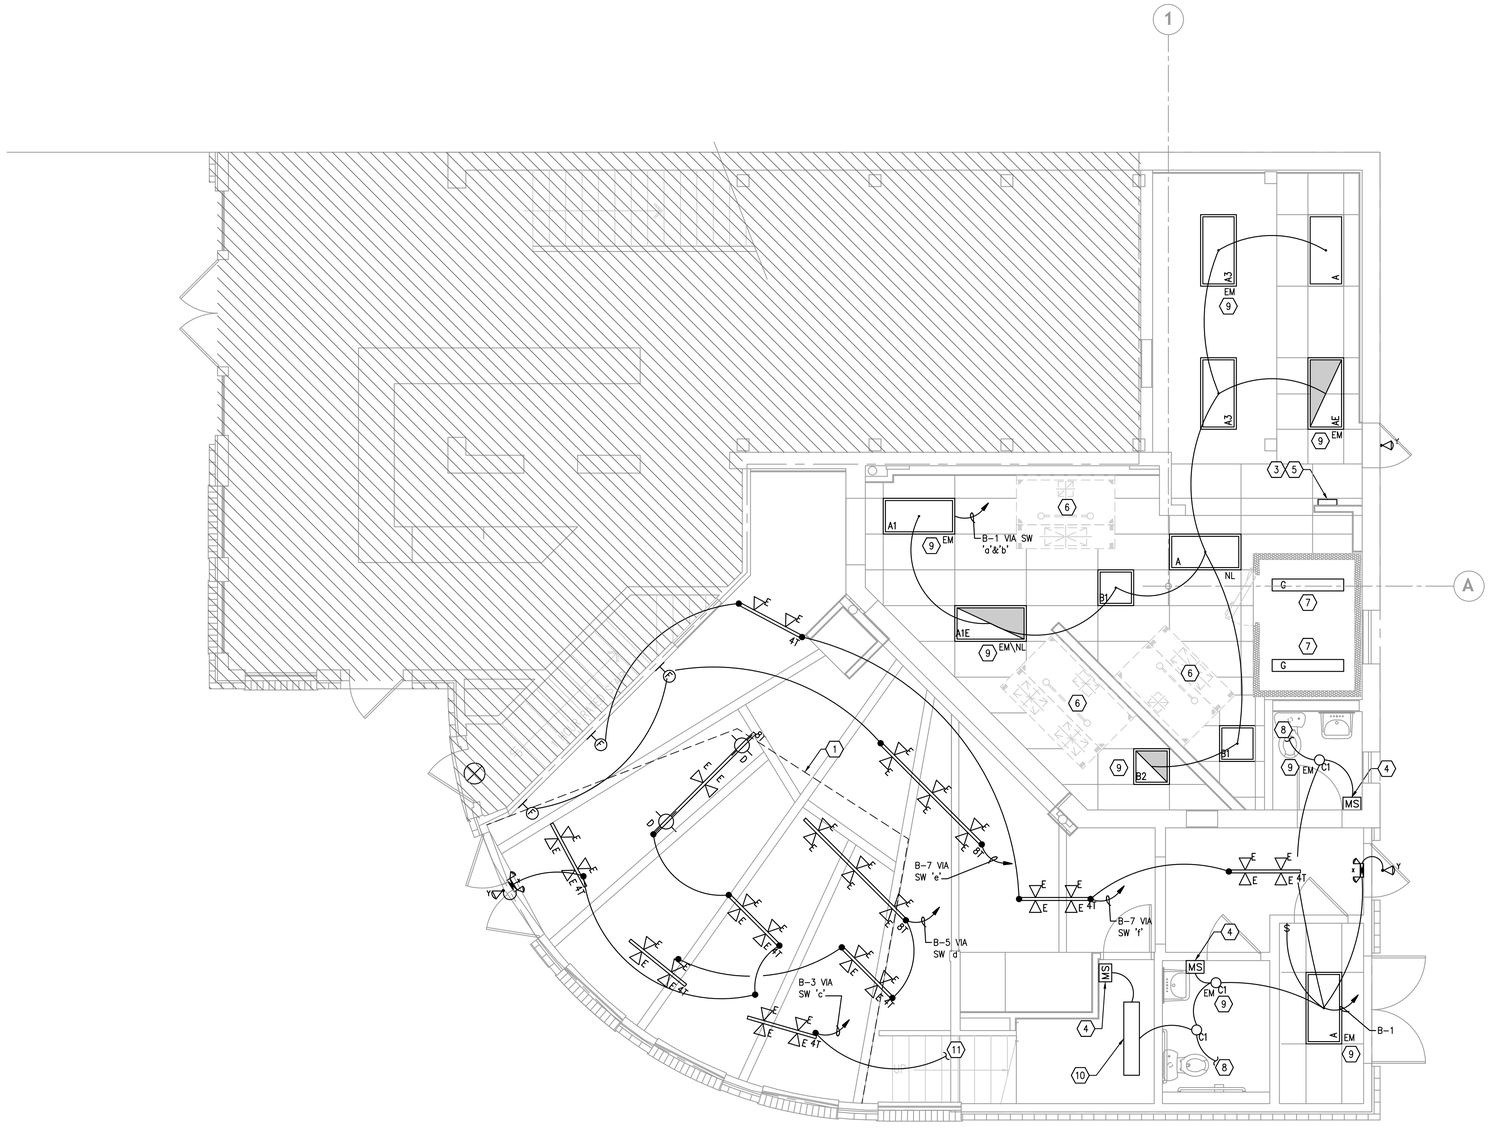

GENERAL NOTES

A.	ALL WIRING SHALL BE IN CONDUIT, EMT OR RIGID FLEXIBLE CONDUIT MAY ONLY BE USED FOR FINAL CONNECTIONS FROM OUTLET BOXES TO LIGHT FIXTURES, MOTORS, APPLIANCES, ETC. MAXIMUM LENGTH 6 FEET. NO BX, ROMEX, ARMORED CABLE, ETC. ALLOWED.
B.	IT'S THE ELECTRICAL CONTRACTORS RESPONSIBILITY TO BALANCE ALL CIRCUITS BETWEEN THE PHASES OF THE SYSTEM, REGARDLESS OF CIRCUITS INDICATED.
C.	IN PUBLIC AREAS BATTERY PACKS FOR EXIT AND EMERGENCY LIGHTS MUST BE REMOTE OR RECESSED. PAINT EXPOSED SURFACE TO MATCH ADJACENT FINISH.
D.	ALL PENETRATIONS IN FIRE RATED WALL ASSEMBLIES SHALL BE SEALED WITH UL LISTED FIRE STOPPING MATERIAL.
E.	GENERAL CONTRACTOR SHALL LOCATE ALL EXISTING POST-TENSIONING STRANDS IN EITHER DIRECTION PRIOR TO INSTALL OF ANCHORS. IT IS IMPERATIVE THAT NO STRANDS BE DAMAGED BY THE USE OF ANCHORS. PENETRATION OF ANCHORS INTO SLAB SHALL NOT EXCEED 1 1/2'.

KEYED NOTES

1.	15' DAY LIGHTING ZONE EASEMENT PER ENERGY CODE.
2.	NIGHT LIGHTS (NL) TO BE UNSWITCHED FOR NIGHT LIGHTING.
3.	SWITCH BANK. LABEL SWITCHES PER AREA SERVED.
4.	WATTSTOPPER PW-100 OR EQUAL. WALL MOUNT PASSIVE INFRARED OCCUPANCY SENSOR SWITCH.
5.	PROVIDE DUAL LEVEL SWITCHING FOR A 50% REDUCTION IN LIGHTING (ALTERNATE FIXTURES) WITHIN KITCHEN AREA. REFER TO 1/E2.2.
6.	HOOD LIGHTS FURNISHED & INSTALLED WITH HOOD. CONNECT HOOD LIGHTS TO CIRCUIT B-22.
7.	LIGHT FIXTURES WITHIN COOLER/FREEZER ARE FURNISHED BY VENDOR, INSTALLED BY CONTRACTOR.
8.	CIRCUIT EXHAUST FANS TO RESTROOM LIGHTING. PROVIDE ALL CONTACTORS, RELAYS, ETC., FOR A COMPLETE OPERATIONAL SYSTEM.
9.	FIXTURE DESIGNATED WITH 'EM' SHALL BE PROVIDED WITH A 90 MINUTE EMERGENCY BATTERY PACK.
10.	EXISTING LIGHT FIXTURE TO REMAIN. CLEAN, RE-LAMP AND RE-BALLAST FIXTURE.
11.	TO TRACK FIXTURE ON UPPER LEVEL. REFER TO SHEET E1.1 FOR CONTINUATION.
12.	EXISTING LIGHT FIXTURE TO REMAIN. CLEAN, RE-LAMP AND RE-BALLAST FIXTURE.

FIRST FLOOR LIGHTING PLAN
1/4"=1'-0"
1

ENGINEER:
BRIAN EDWARD CHANDLER, PE
1431 GREENWAY DRIVE
SUITE 510
IRVING, TX 75038
PHONE 972.870.1288
E-MAIL bchandler@idstudio4.com

CLIENT:
ELEVATION FRANCHISE VENTURES
4100 NORTH FAIRFAX DR. STE 730
ARLINGTON, VA 22203
703.243.7894
www.elevationburger.com

STATE OF MAINE
BRIAN E. CHANDLER
No. 12179
LICENSED
PROFESSIONAL ENGINEER

11/18/2013

ELEVATION BURGER

205 COMMERCIAL ST.
PORTLAND, ME 04101

CLIENT: BETTER BURGER OLD PORT, LLC
ONE LONG WHARF
PORTLAND, ME 04101

DATE	DESCRIPTION
11/18/13	PERMIT ISSUE

	DATE	DESCRIPTION

SHEET TITLE:

FIRST FLOOR LIGHTING PLAN

SHEET NUMBER:

E1.0

PROJECT NUMBER:

EVB130001