COPYRIGHT: Reuse or reproduction of the contents of this document is not permitted without written permission of Bild Architecture LLC

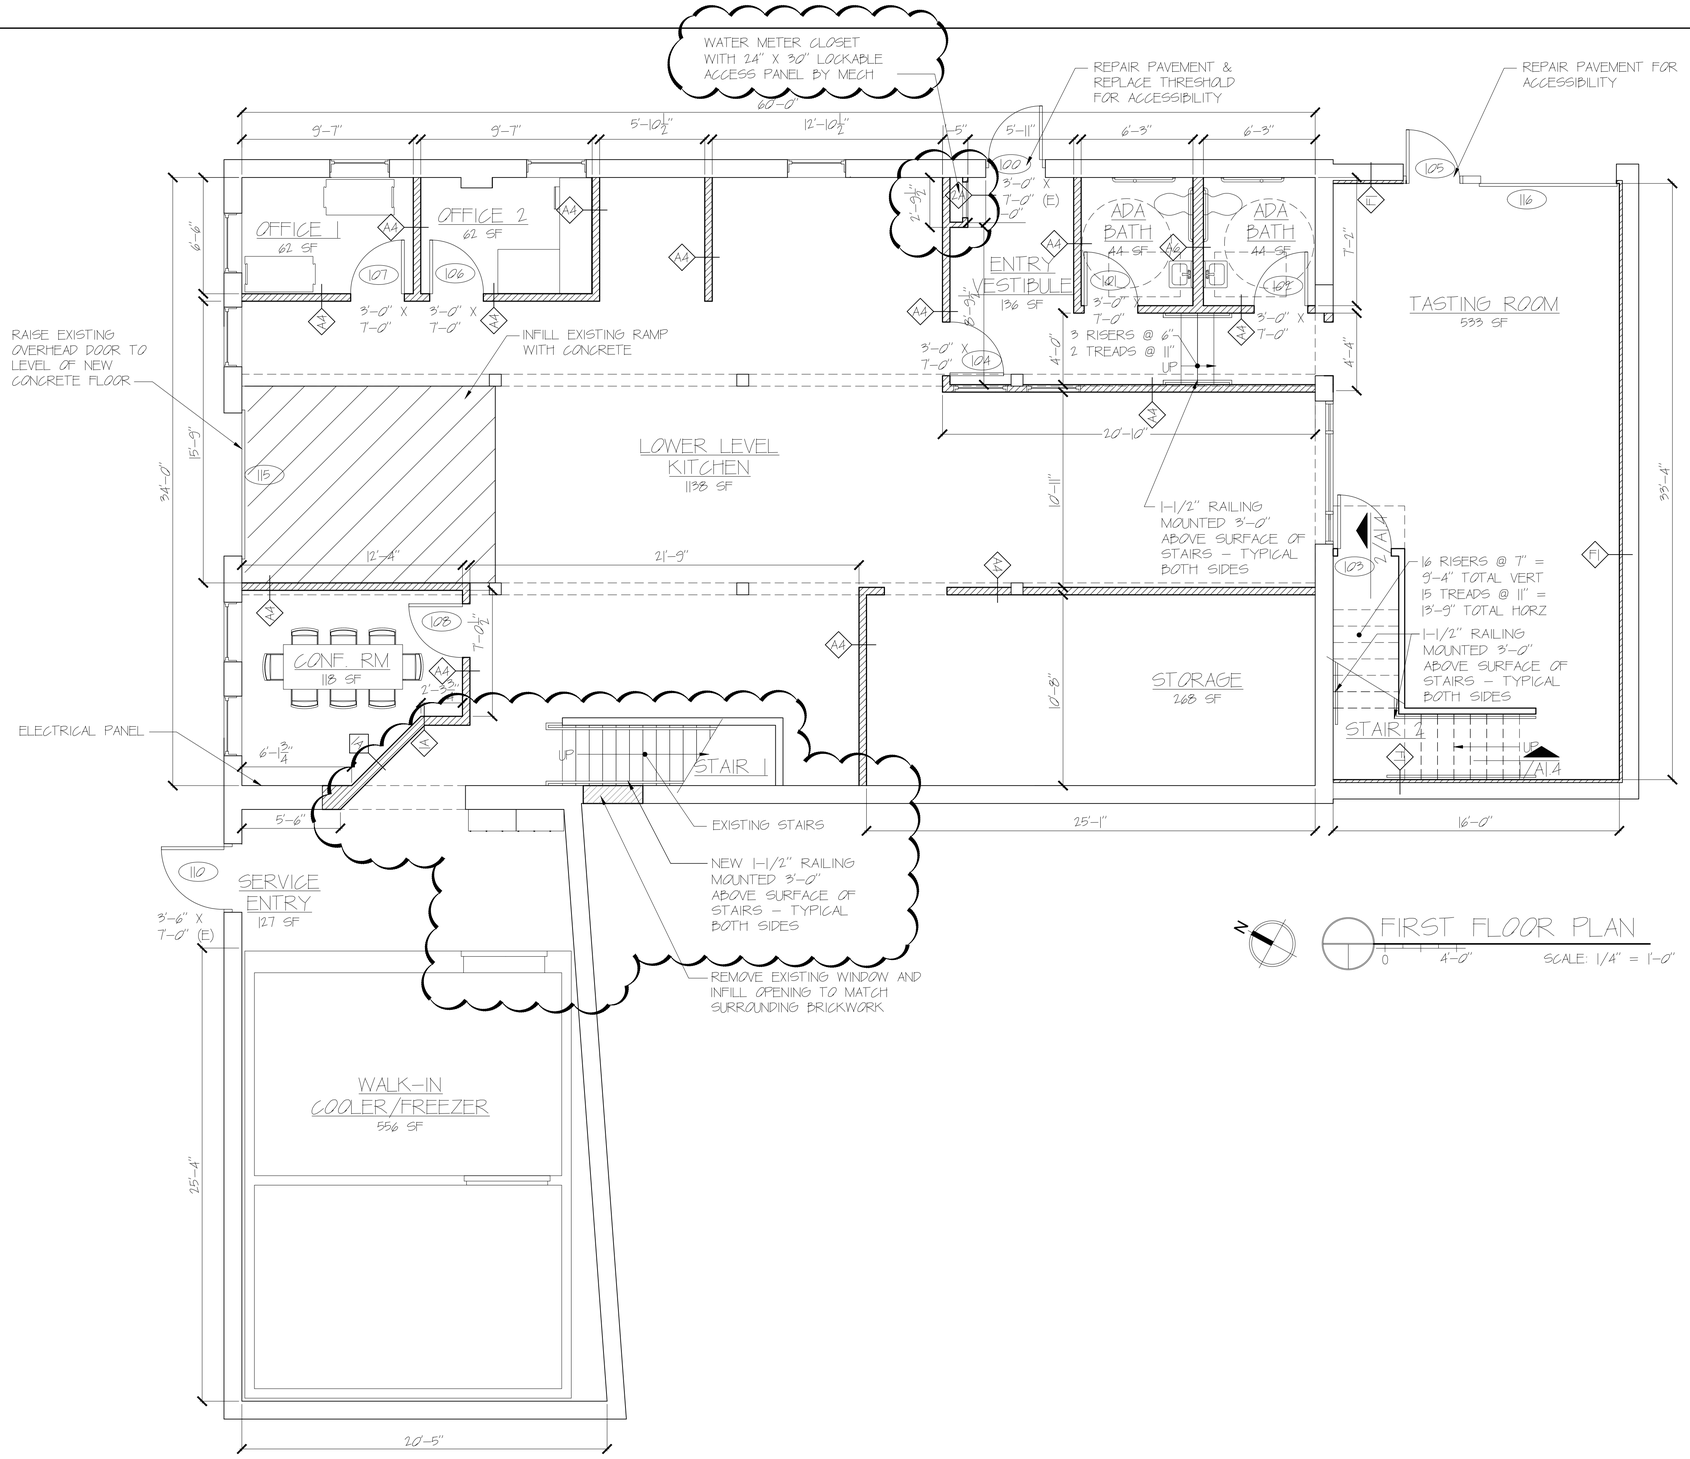

FIRST FLOOR PLAN

0 4'-0" SCALE: 1/4" = 1'-0"

APPLICANT
FORQ, LLC
Neil Spillane, Manager
78 Winter Street
Portland,Maine 04102
Tell: 207-400-5145

Bild Architecture
PO Box 8235
Portland, ME
04104
207.408.0168
evan@bildarchitecture.com

LICENSED ARCHITECT
1/13/16
EVAN A. CARROLL
No. 3687
STATE OF MAINE

REVISIONS
1| 3/5/16
2| 3/18/16
3| -
4| -
5| -

PROJECT NO.
15014
PROJECT NAME
FORQ FOOD LABS
PORTLAND, MAINE

CONSTRUCTION SET
SUBJECT TO CODE CHANGES

DRAWN BY
AEW
SHEET TITLE
FIRST FLOOR PLAN

ISSUE DATE
1/13/16
SHEET SCALE
1/4" = 1'-0"

A
1.1