COPYRIGHT: Reuse or reproduction of the contents of this document is not permitted without written permission of Bild Architecture LLC

APPLICANT
FORQ, LLC
Neil Spillane, Manager
78 Winter Street
Portland,Maine 04102
Tell: 207-400-5145

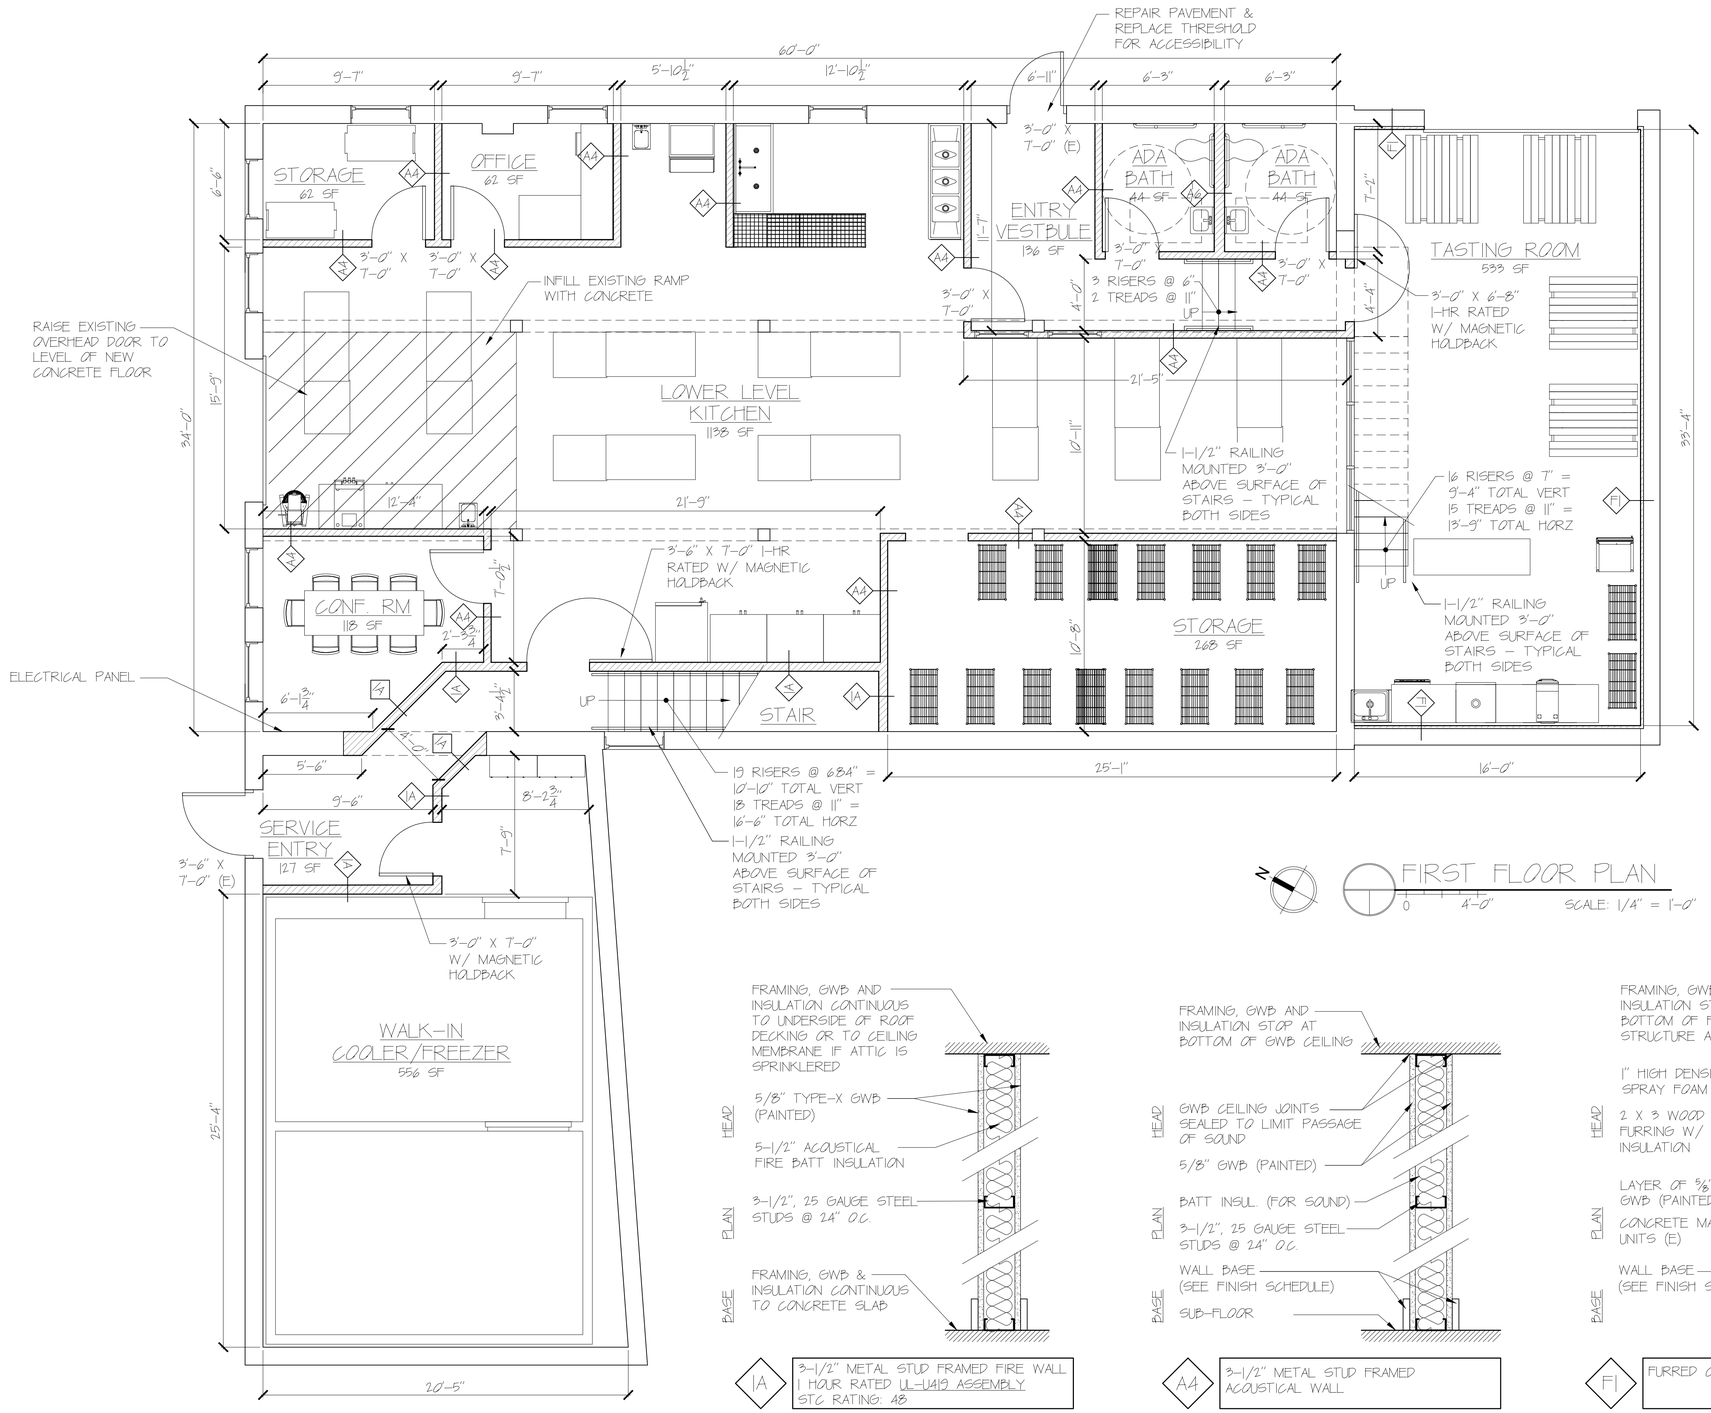

N

FIRST FLOOR PLAN

0 4'-0" SCALE: 1/4" = 1'-0"

1A | 3-1/2" METAL STUD FRAMED FIRE WALL 1 HOUR RATED UL-U419 ASSEMBLY STC RATING: 48

4-3/4" ACTUAL WALL THICKNESS

NOTE:

PENETRATIONS, JOINTS, OPENINGS, AND DUCTS INTERRUPTING ANY FIRE RATED ASSEMBLY SHALL CONFORM WITH IBC CHAPTER 7.

A4 | 3-1/2" METAL STUD FRAMED ACOUSTICAL WALL

4-3/4" ACTUAL WALL THICKNESS

A6 | 5-5/8" METAL FRAMED ACOUSTICAL WALL

6¾" ACTUAL WALL THICKNESS

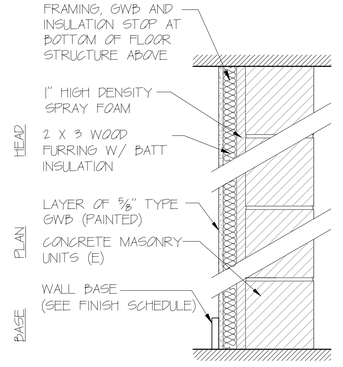

F1 | FURRED CMU WALL

10-5/8"+/- ACTUAL WALL THICKNESS

Bild Architecture
PO Box 8235
Portland, ME
04104
207.408.0168
evan@bildarchitecture.com

bild ARCHITECTURE

LICENSED ARCHITECT
1/13/16
EVAN A. CARROLL
No. 3687
STATE OF MAINE

PROJECT NO.
15014
PROJECT NAME
FORQ FOOD LABS
PORTLAND, MAINE

REVISIONS
1 | -
2 | -
3 | -
4 | -
5 | -

PROGRESS SET
NOT FOR CONSTRUCTION

ISSUE DATE
1/13/16
SHEET SCALE
1/4" = 1'-0"
DRAWN BY
AEW
SHEET TITLE
FIRST FLOOR PLAN

A
1.1