UNIT SCHEDULE (NET)			
Room #	NAME	QTY.	Area: sf
201	UNIT	1	410.3
202	UNIT	1	373.6
203	UNIT	1	409.5
204	UNIT	1	405.6
205	UNIT	1	441.6
206	UNIT	1	429.8
207	UNIT	1	368.6
		7	**2,839.0 sq ft**

MISC. AREA SCHEDULE (NET)			
Room #	NAME	QTY.	Area: sf
	CORRIDOR	1	255.1
	ELEVATOR	1	53.1
	TEL/COM.	1	5.2
01	STAIR	1	121.1
02	STAIR	1	121.7
I	MECH. CHASE	1	31.8
		6	**588.0 sq ft**

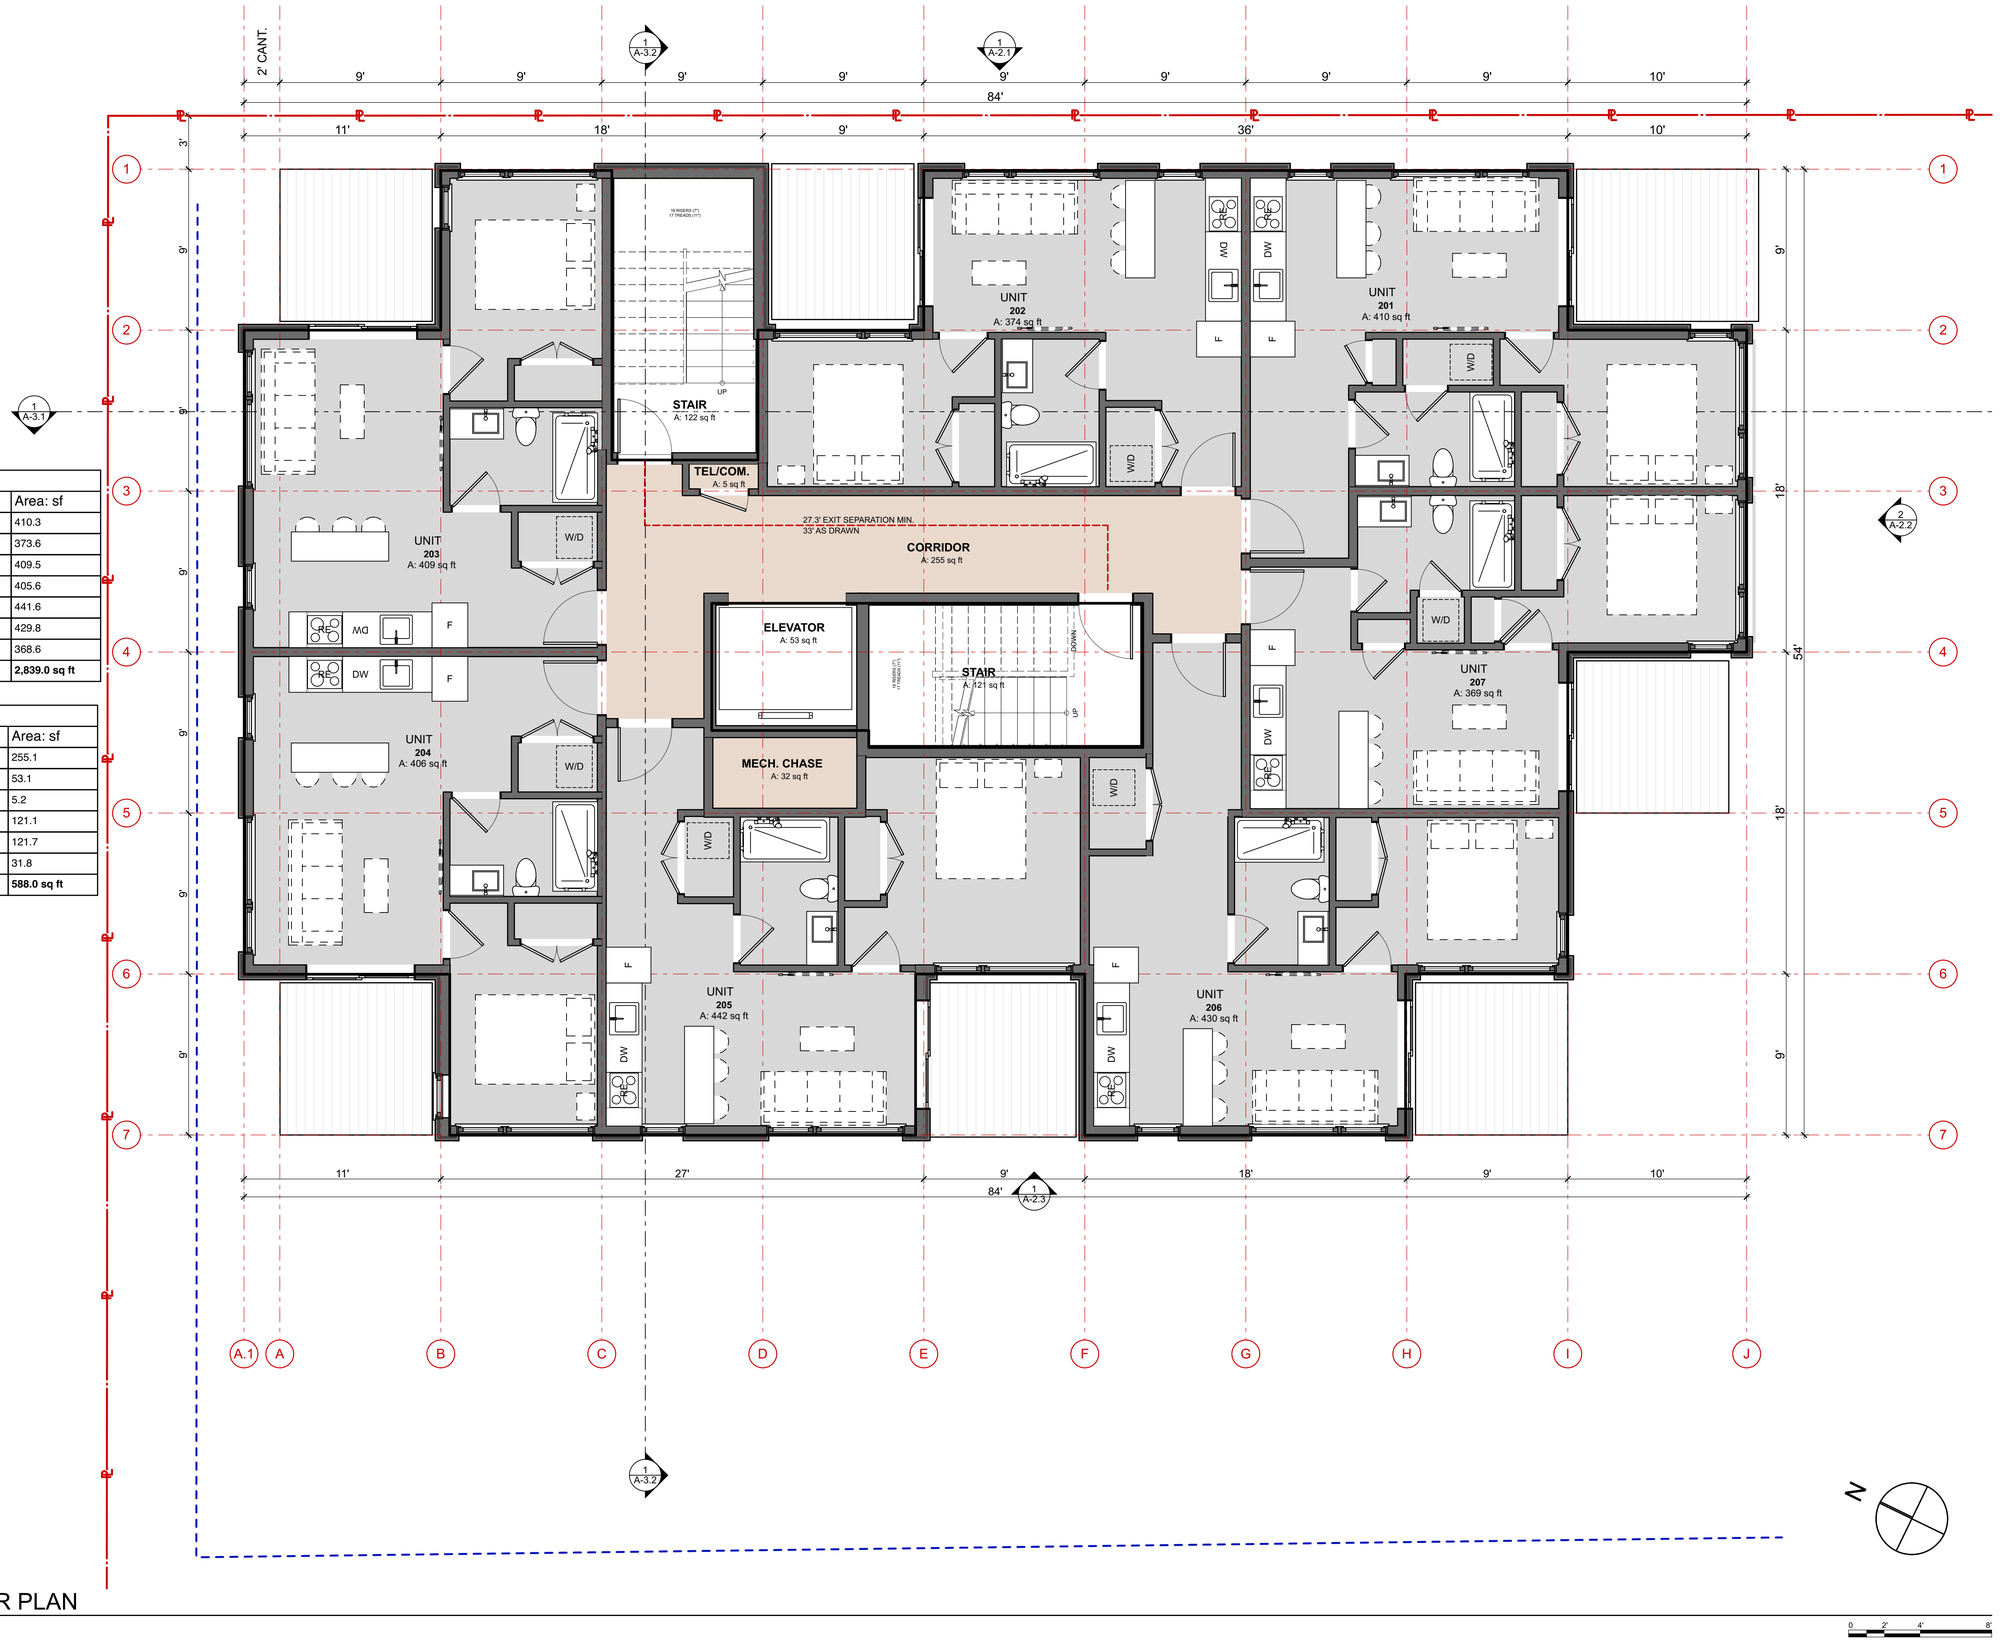

1 2ND - 4TH FLOOR PLAN
SCALE: 1/4" = 1'-0"

0 2' 4' 8'

KAPLAN THOMPSON ARCHITECTS
102 EXCHANGE STREET
PORTLAND, ME 04101
207-842-2888
KAPLANTHOMPSON.COM

PROJECT:
PARRIS TERRACES
60 PARRIS ST.
PORTLAND, ME 04101

OWNER REP :
Shinberg Consulting, LLC
477 Congress Street, Suite 1012
Portland, ME 04101
p: 207-772-7070
f: 207-772-7080

STRUCTURAL :
Structural Integrity
46 Forrest Avenue
Portland, ME 04101
p: 207-774-4614
f: 866-793-7835

CIVIL :
Ransom Consulting Engineers and Scientists
400 Commercial Street, Suite 404
Portland, ME 04101
p: 207 772-2891

LANDSCAPE :
MRLD Landscape Architecture + Urbanism
87 Main Street
Yarmouth, ME 04096
p: 207 846-4966

MECHANICAL :
Ripcord Engineering
PO Box 4175
Portland, ME 04101
p: 207 331-7900

ELECTRICAL :
Swiftcurrent Engineering
10 Forest Falls Drive, Unit 18
Yarmouth, ME 04096
p: 207 331-7900

ISSUE NO.	DESCRIPTION	CHANGE NAME	CH ID	DATE
PB	PLANNING BOARD SUBMISSION			12/13/17

NOT FOR CONSTRUCTION

PROJECT NO:	PRS
DATE:	12/13/2017
REVISED 1:	
REVISED 2:	
DRAWN BY:	JT/AW
PHASE:	SCHEMATIC DESIGN

UPPER LEVEL FLOOR PLAN
A-1.2