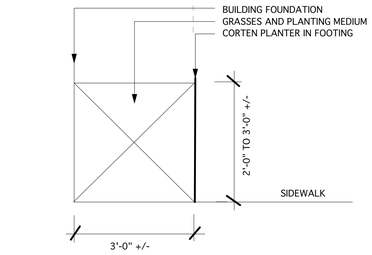

PLANTER DETAIL

NTS

EXAMPLE OF CORTEN PLANTER ALONG SIDEWALK

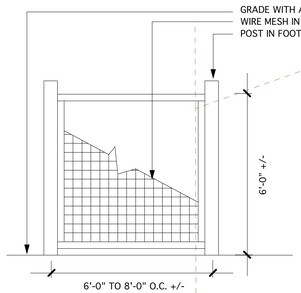

FENCE / TRELLIS DETAIL

NTS

EXAMPLE OF FENCE WITH VINES ALONG PROPERTY LINE

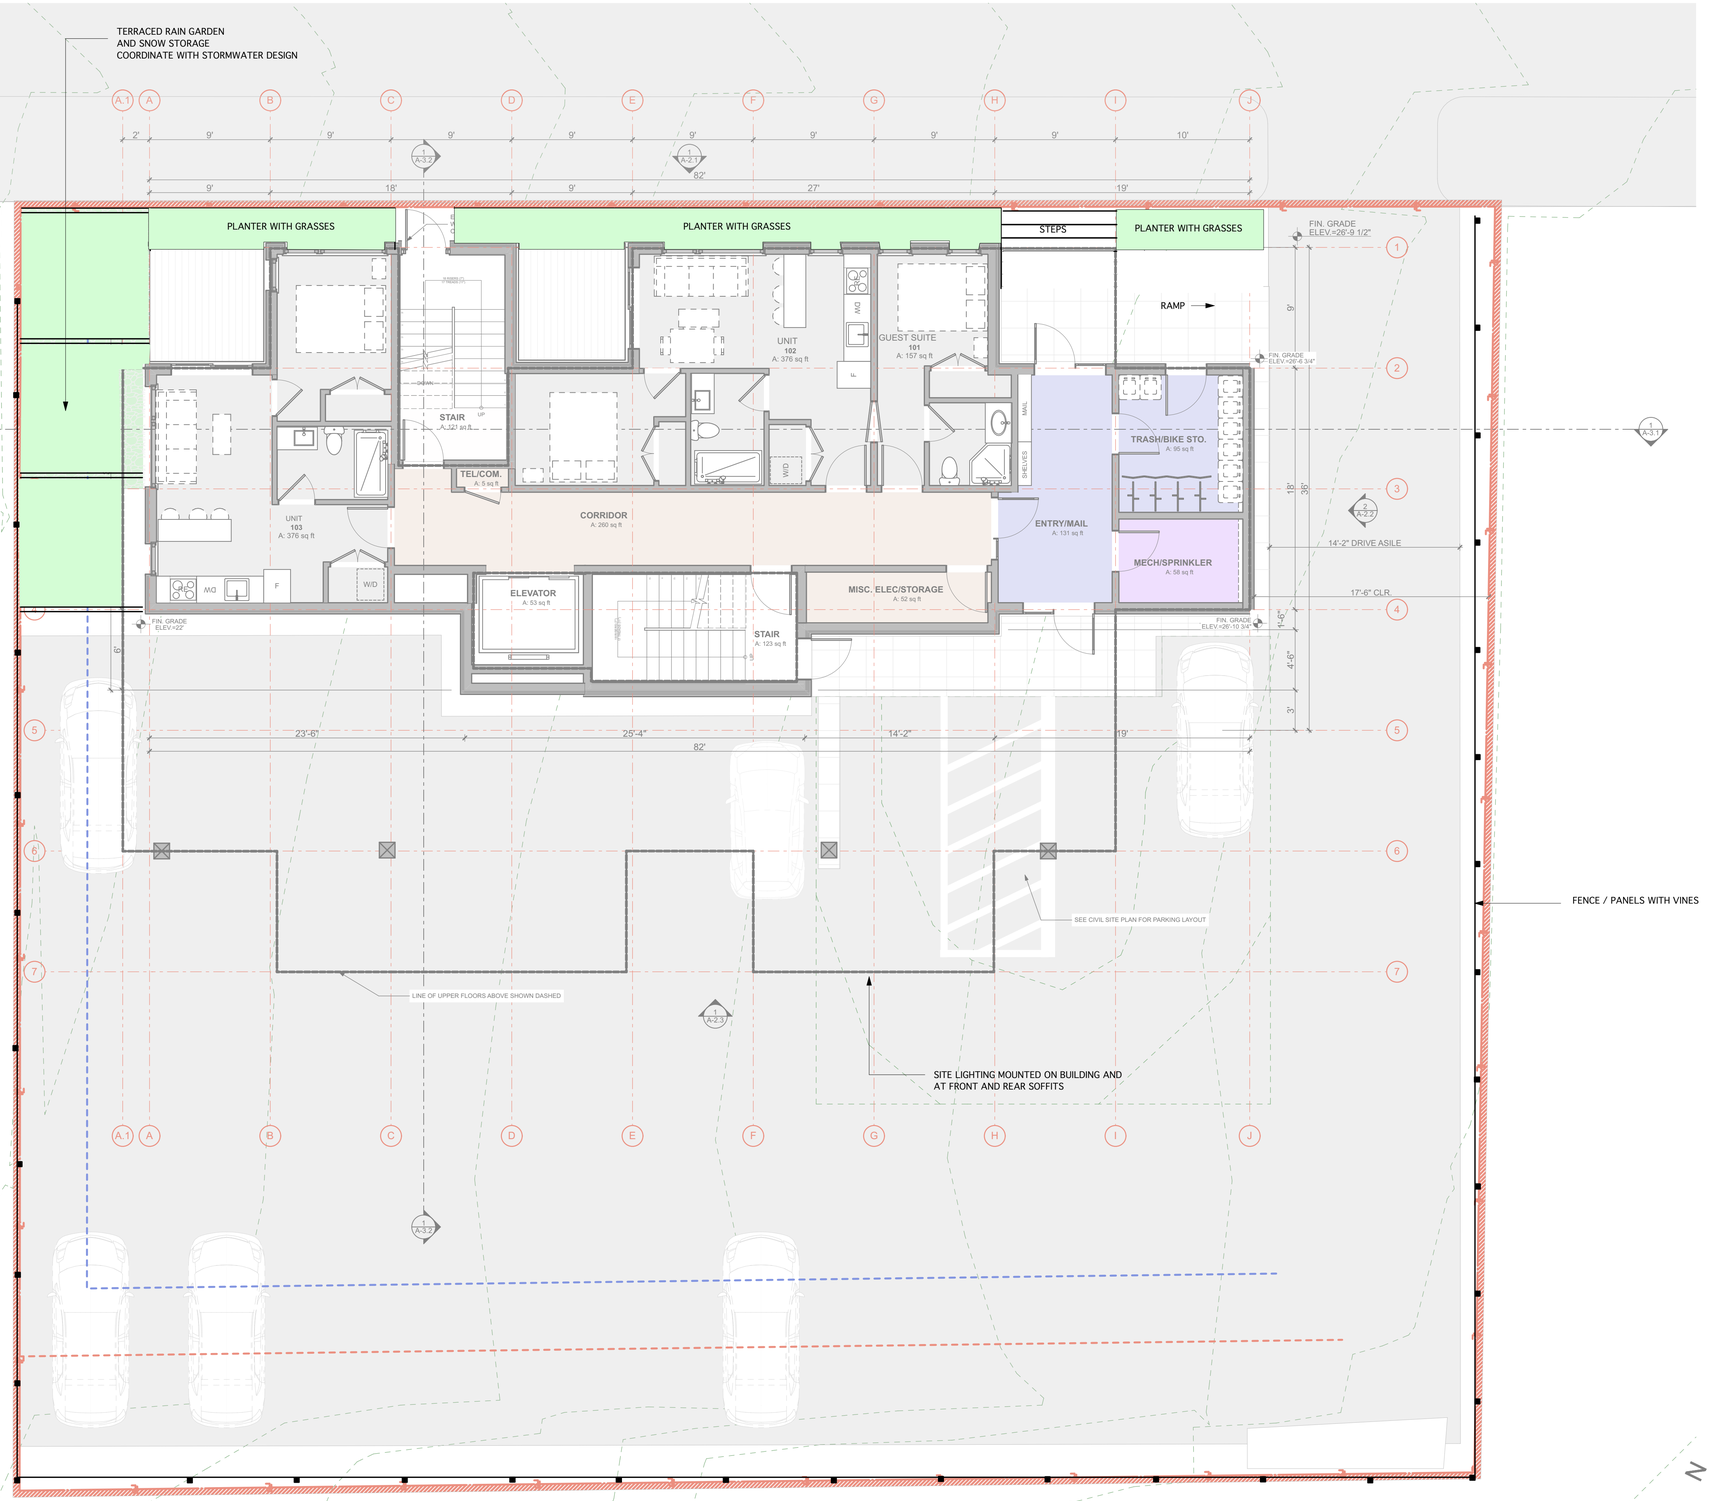

PROGRESS PRINT FOR PERMITTING ONLY

Parris Terraces

60 Parris Street
Portland, ME

KAPLAN THOMPSON ARCHITECTS
102 EXCHANGE STREET
PORTLAND, ME 04101
207-842-2888
KAPLANTHOMPSON.COM

RANSOM
Consulting, Inc.
Civil Engineer
Ransom Consulting, Inc.
400 Commercial Street, Suite 404
Portland, Maine 04101
207-772-2891

MRLD
Landscape Architecture
87 Main Street
Yarmouth, Maine 04096
207 846 4966

LANDSCAPE PLAN

No.	Revision/Issue	Date
A	PERMITTING	---

Design by: MHR	Checked by: MHR
Drawn by: BJR	Approved by: MHR
Project: 2017.35	2017-11-17

Sheet No: L-1