COPYRIGHT: Reuse or reproduction of the contents of this document is not permitted without written permission of Bild Architecture LLC

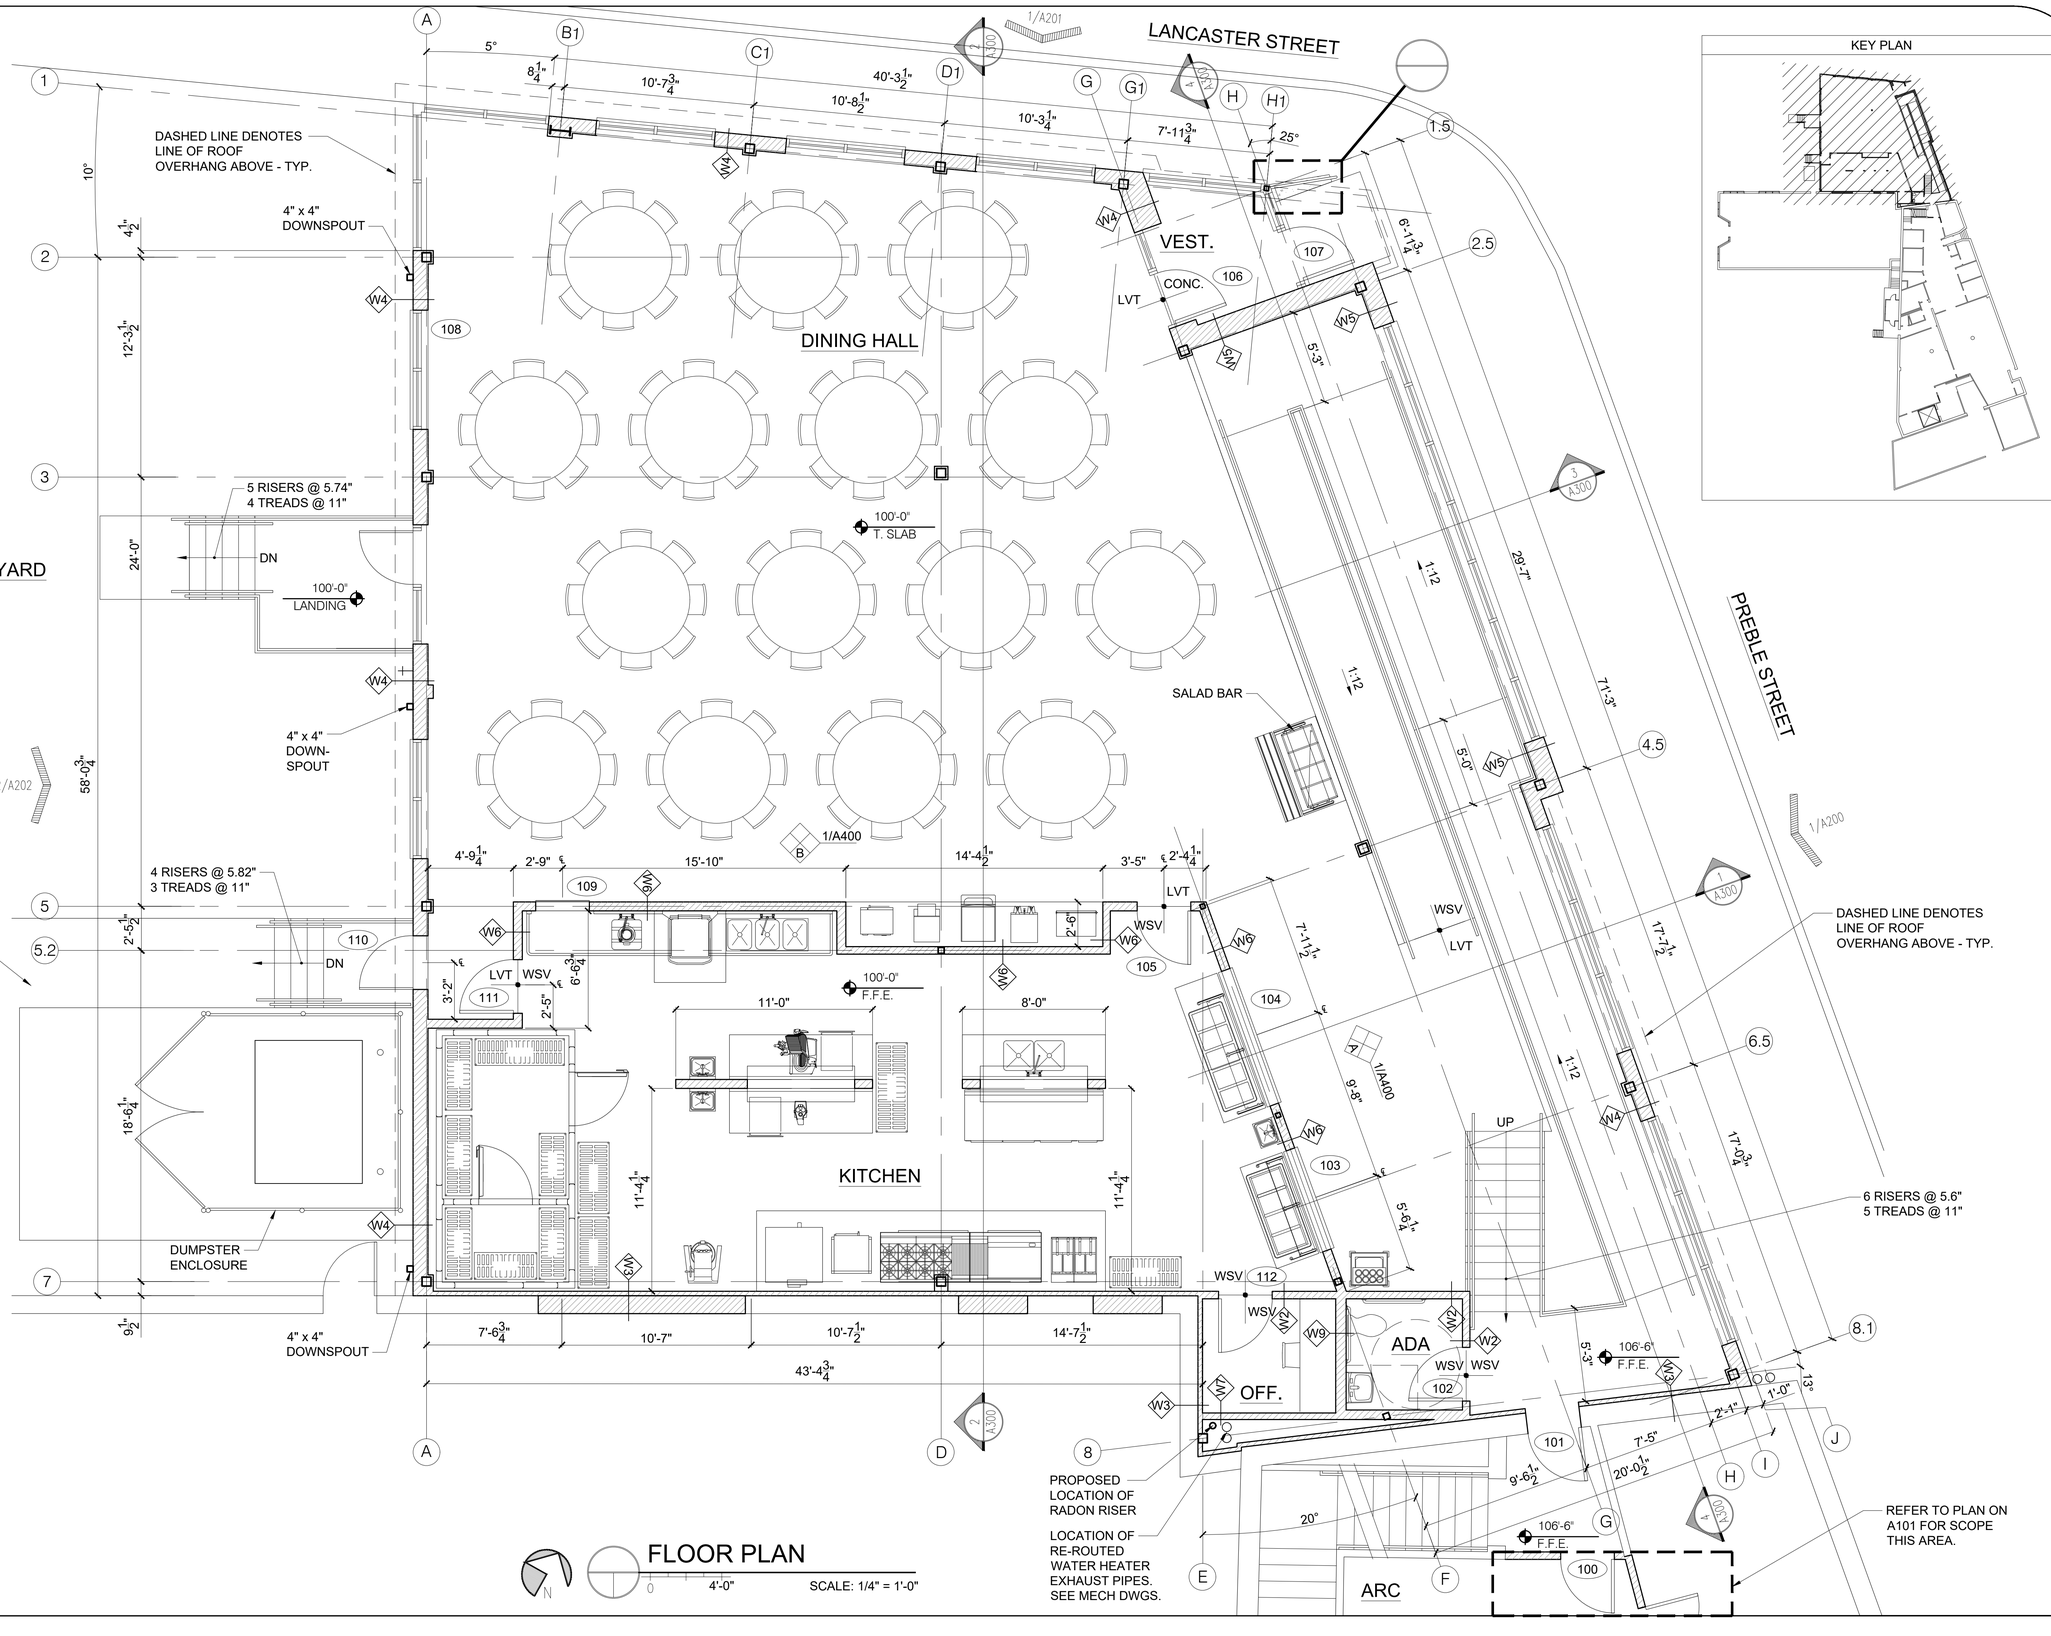

FLOOR PLAN

SCALE: 1/4" = 1'-0"

KEY PLAN

Bild Architecture
PO Box 8235
Portland, ME
04104
207.408.0168
evan@bildarchitecture.com

bild ARCHITECTURE

REVISIONS
1 8/15/16 REVISED ENTRANCE
2 9/12/16 REVISED CITY COMMENTS
3 -
4 -
5 -

PROJECT NO.
15031
PROJECT NAME
SALVATION ARMY ARC
PORTLAND, ME

SITE APPLICATION
NOT FOR CONSTRUCTION

DRAWN BY **AEW**
SHEET TITLE **DINING HALL FLOOR PLAN**

ISSUE DATE **8/2/16**
SHEET SCALE **1/4" = 1'-0"**

A

100