COPYRIGHT: Reuse or reproduction of the contents of this document is not permitted without written permission of Bild Architecture LLC

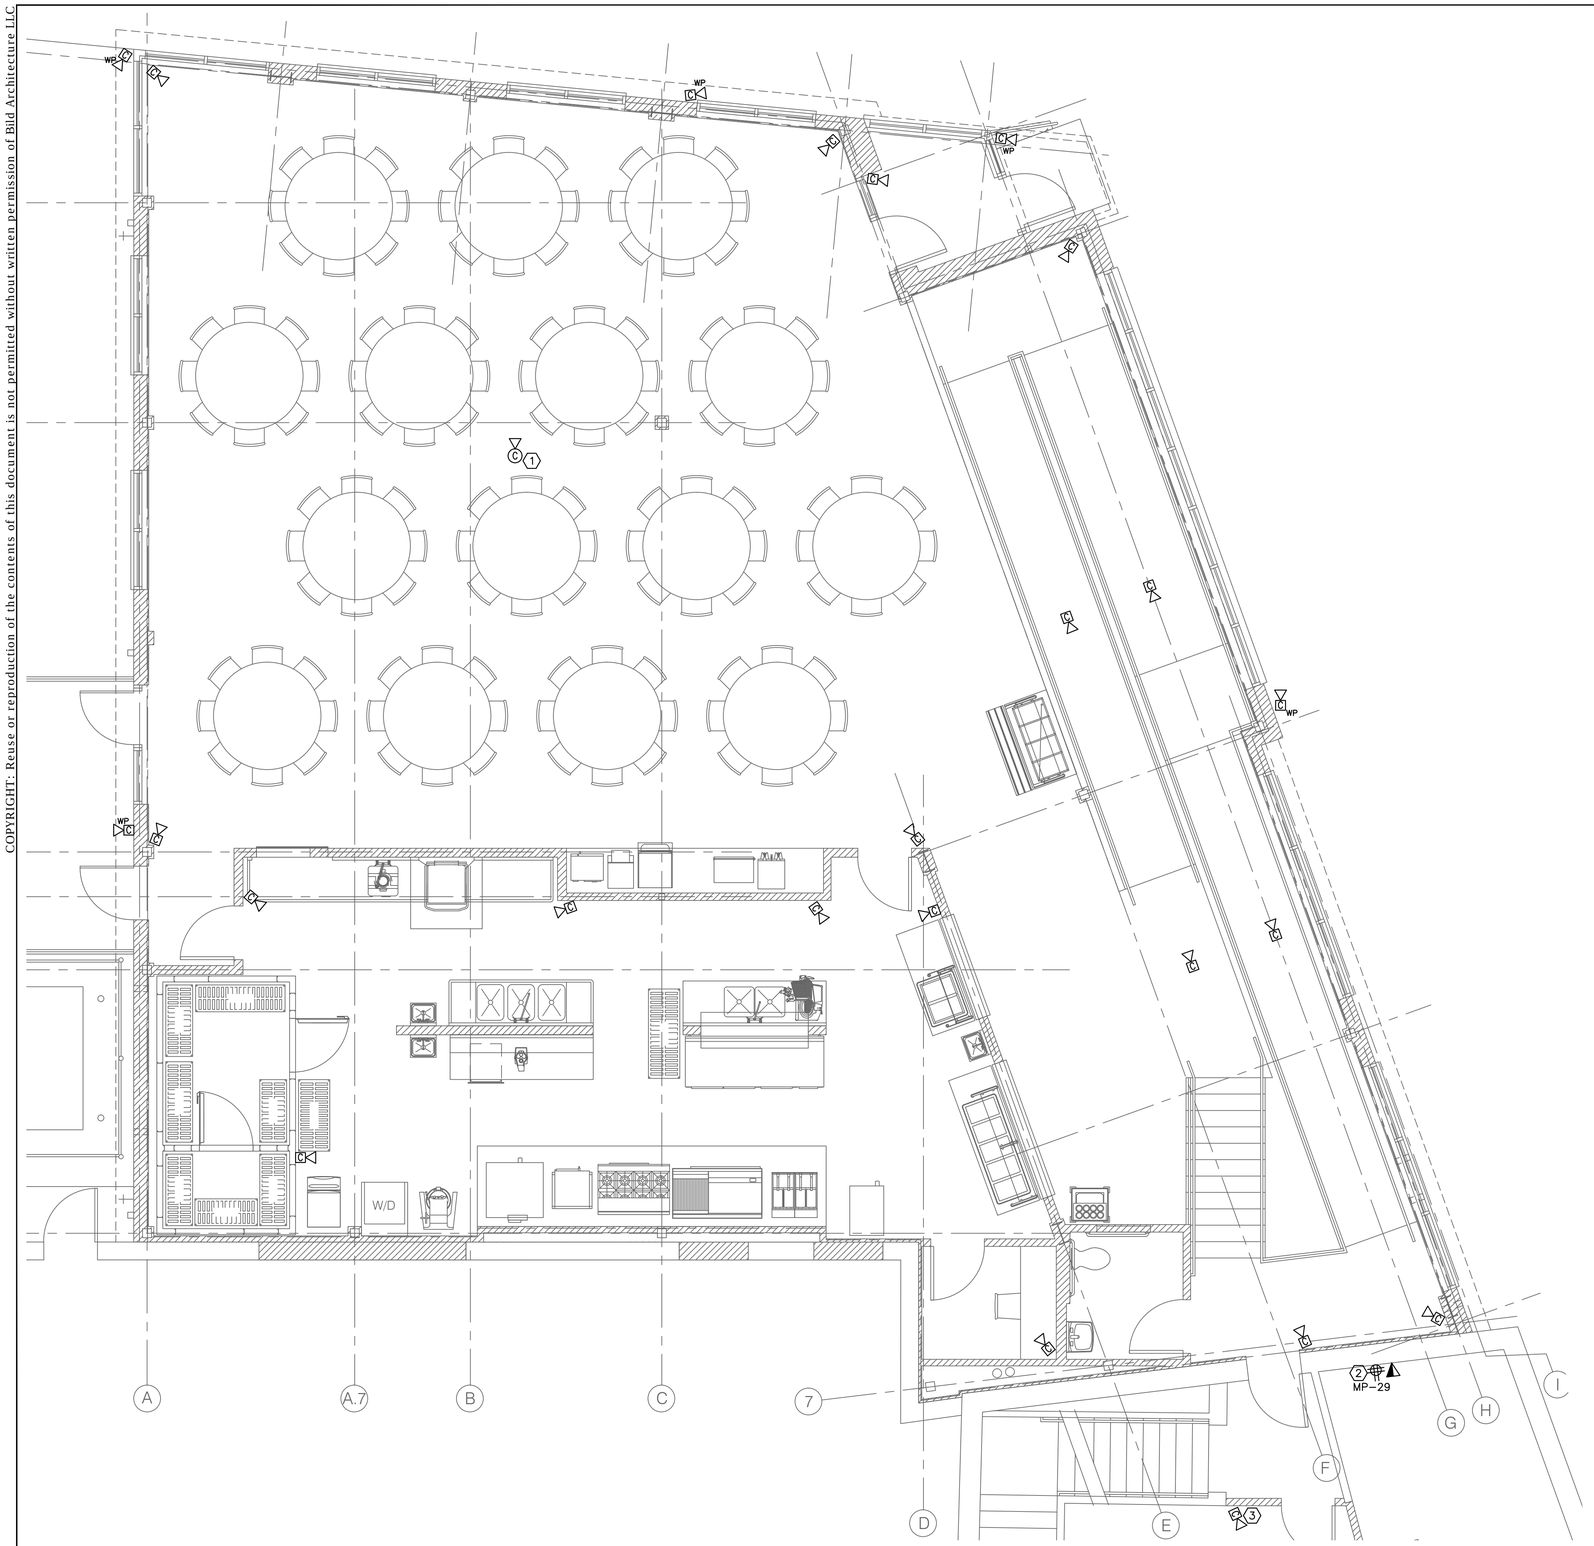

NOTES:

1. SEE E0.0 FOR LEGEND, ABBREVIATIONS AND GENERAL NOTES.
2. BOXES AND CONDUITS BY DIVISION 26. WIRING AND DEVICES BY SECURITY COMPANY.

KEYED NOTES:

1. HEMISPHERICAL CAMERA WITH PAN, TILT, ZOOM.
2. QUAD RECEPTACLE FOR VIDEO SURVEILLANCE RACK AN MONITOR.
3. SECURITY CAMERA TO FACE LOBBY.

1 ELECTRICAL VIDEO SURVEILLANCE PLAN – DINING HALL, KITCHEN, & EXTERIOR

SCALE: 1/4" = 1'

STATE OF MAINE
TIMOTHY D. MATTHEWS
No. 9199
LICENSED
PROFESSIONAL ENGINEER

SWIFTCURRENT
Engineering Services
10 Forest Falls Dr. Unit 4B
Yarmouth, ME 04096
Tel: (207) 847-9280

Bild Architecture
PO Box 8235
Portland, ME
04104
207.408.0168
evan@bildarchitecture.com

bild ARCHITECTURE

PROJECT NO.
15031

PROJECT NAME
SALVATION ARMY ARC
PORTLAND, ME

REVISIONS
1 -
2 -
3 -
4 -
5 -

DRAWN BY CONSTRUCTION DOCUMENTS
JMD

SHEET TITLE
VIDEO SURVEILLANCE PLAN - DINING HALL, KITCHEN, & EXTERIOR

ISSUE DATE
10/25/16

SHEET SCALE

E

E300